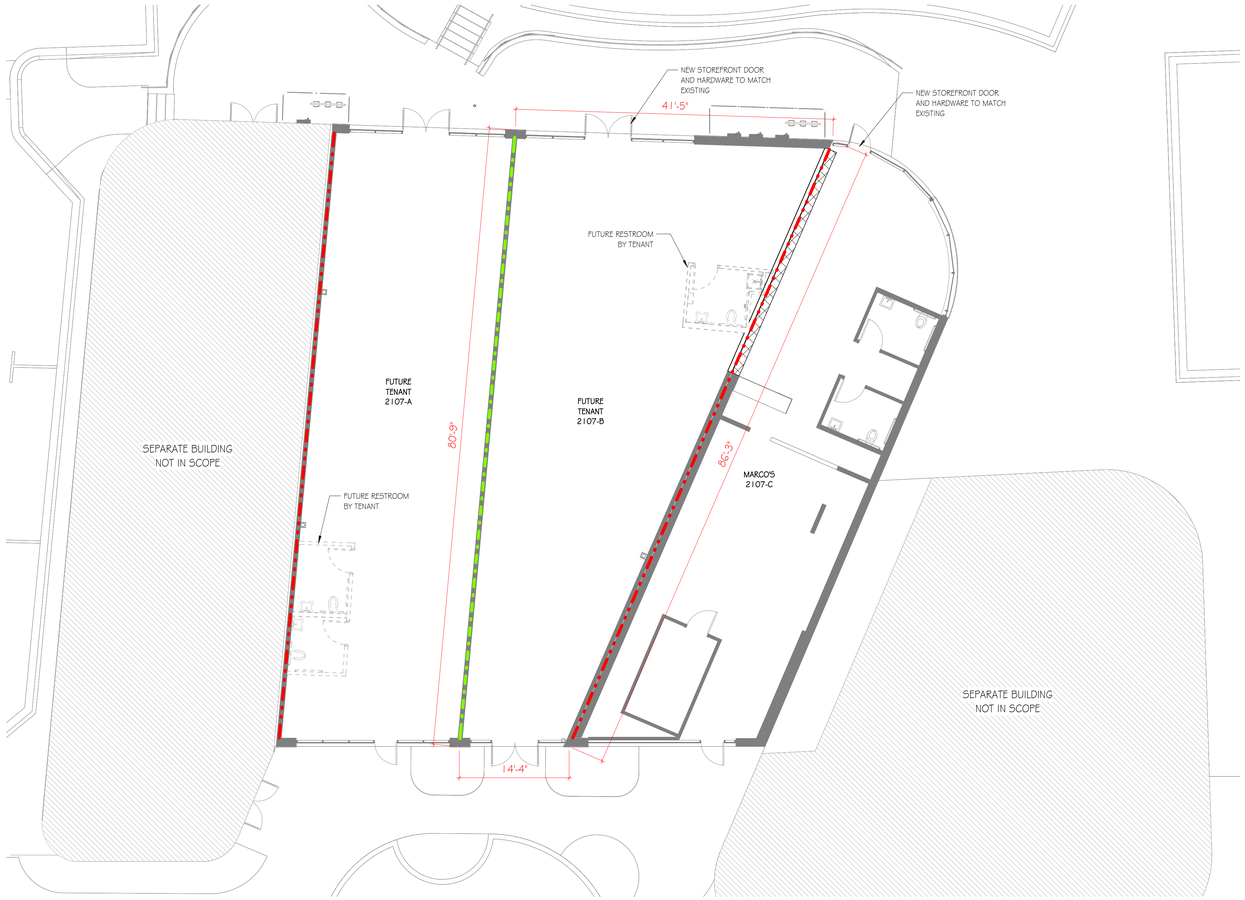

PLAN NORTH TRUE NORTH

A2 FLOOR PLAN
SCALE: 1/8" = 1'-0"

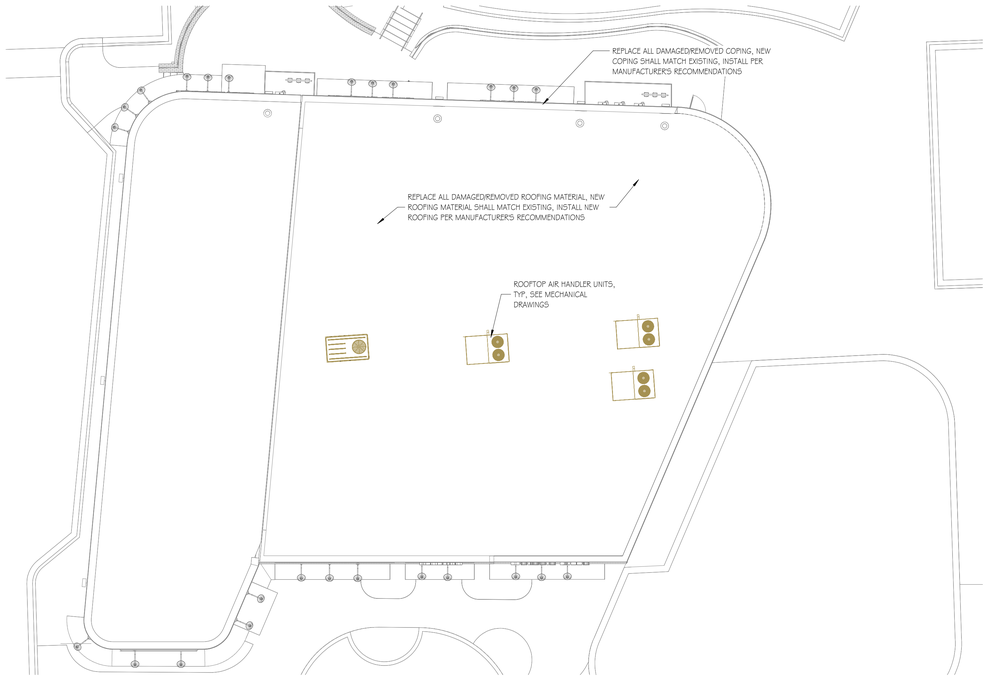

PLAN NORTH TRUE NORTH

A5 ROOF PLAN
SCALE: 3/32" = 1'-0"

FIRE RATING LEGEND

1 - HR FIRE BARRIER

2 - HR FIRE BARRIER

GRAPHICS LEGEND

EXISTING TO REMAIN

EXISTING TO BE DEMOLISHED

NEW CONSTRUCTION

GENERAL NOTES - FLOOR PLAN

1. SEE STRUCTURAL DRAWINGS FOR STRUCTURAL SCOPE OF NEW CONSTRUCTION.
2. SEE MECHANICAL AND ELECTRICAL DRAWINGS FOR MECHANICAL AND ELECTRICAL SCOPES

GMC

Goodwyn Mills Cawood, LLC
2400 5th Avenue South, Suite 200
Birmingham, AL 35233
T 205.879.4462
GMCNETWORK.COM

ISSUE	DATE
ISSUE FOR PERMIT	12/4/2025

DRAWN BY: ETC
CHECKED BY: MPK

SHOPS AT AUGUSTA FIRE RESTORATION
2107 Augusta Street, Greenville, SC 29605

FLOOR AND ROOF PLANS

GMC AGRE250019

A1.01

TEMPLATE VERSION: 2025.3
1/20/2026 2:39:38 PM