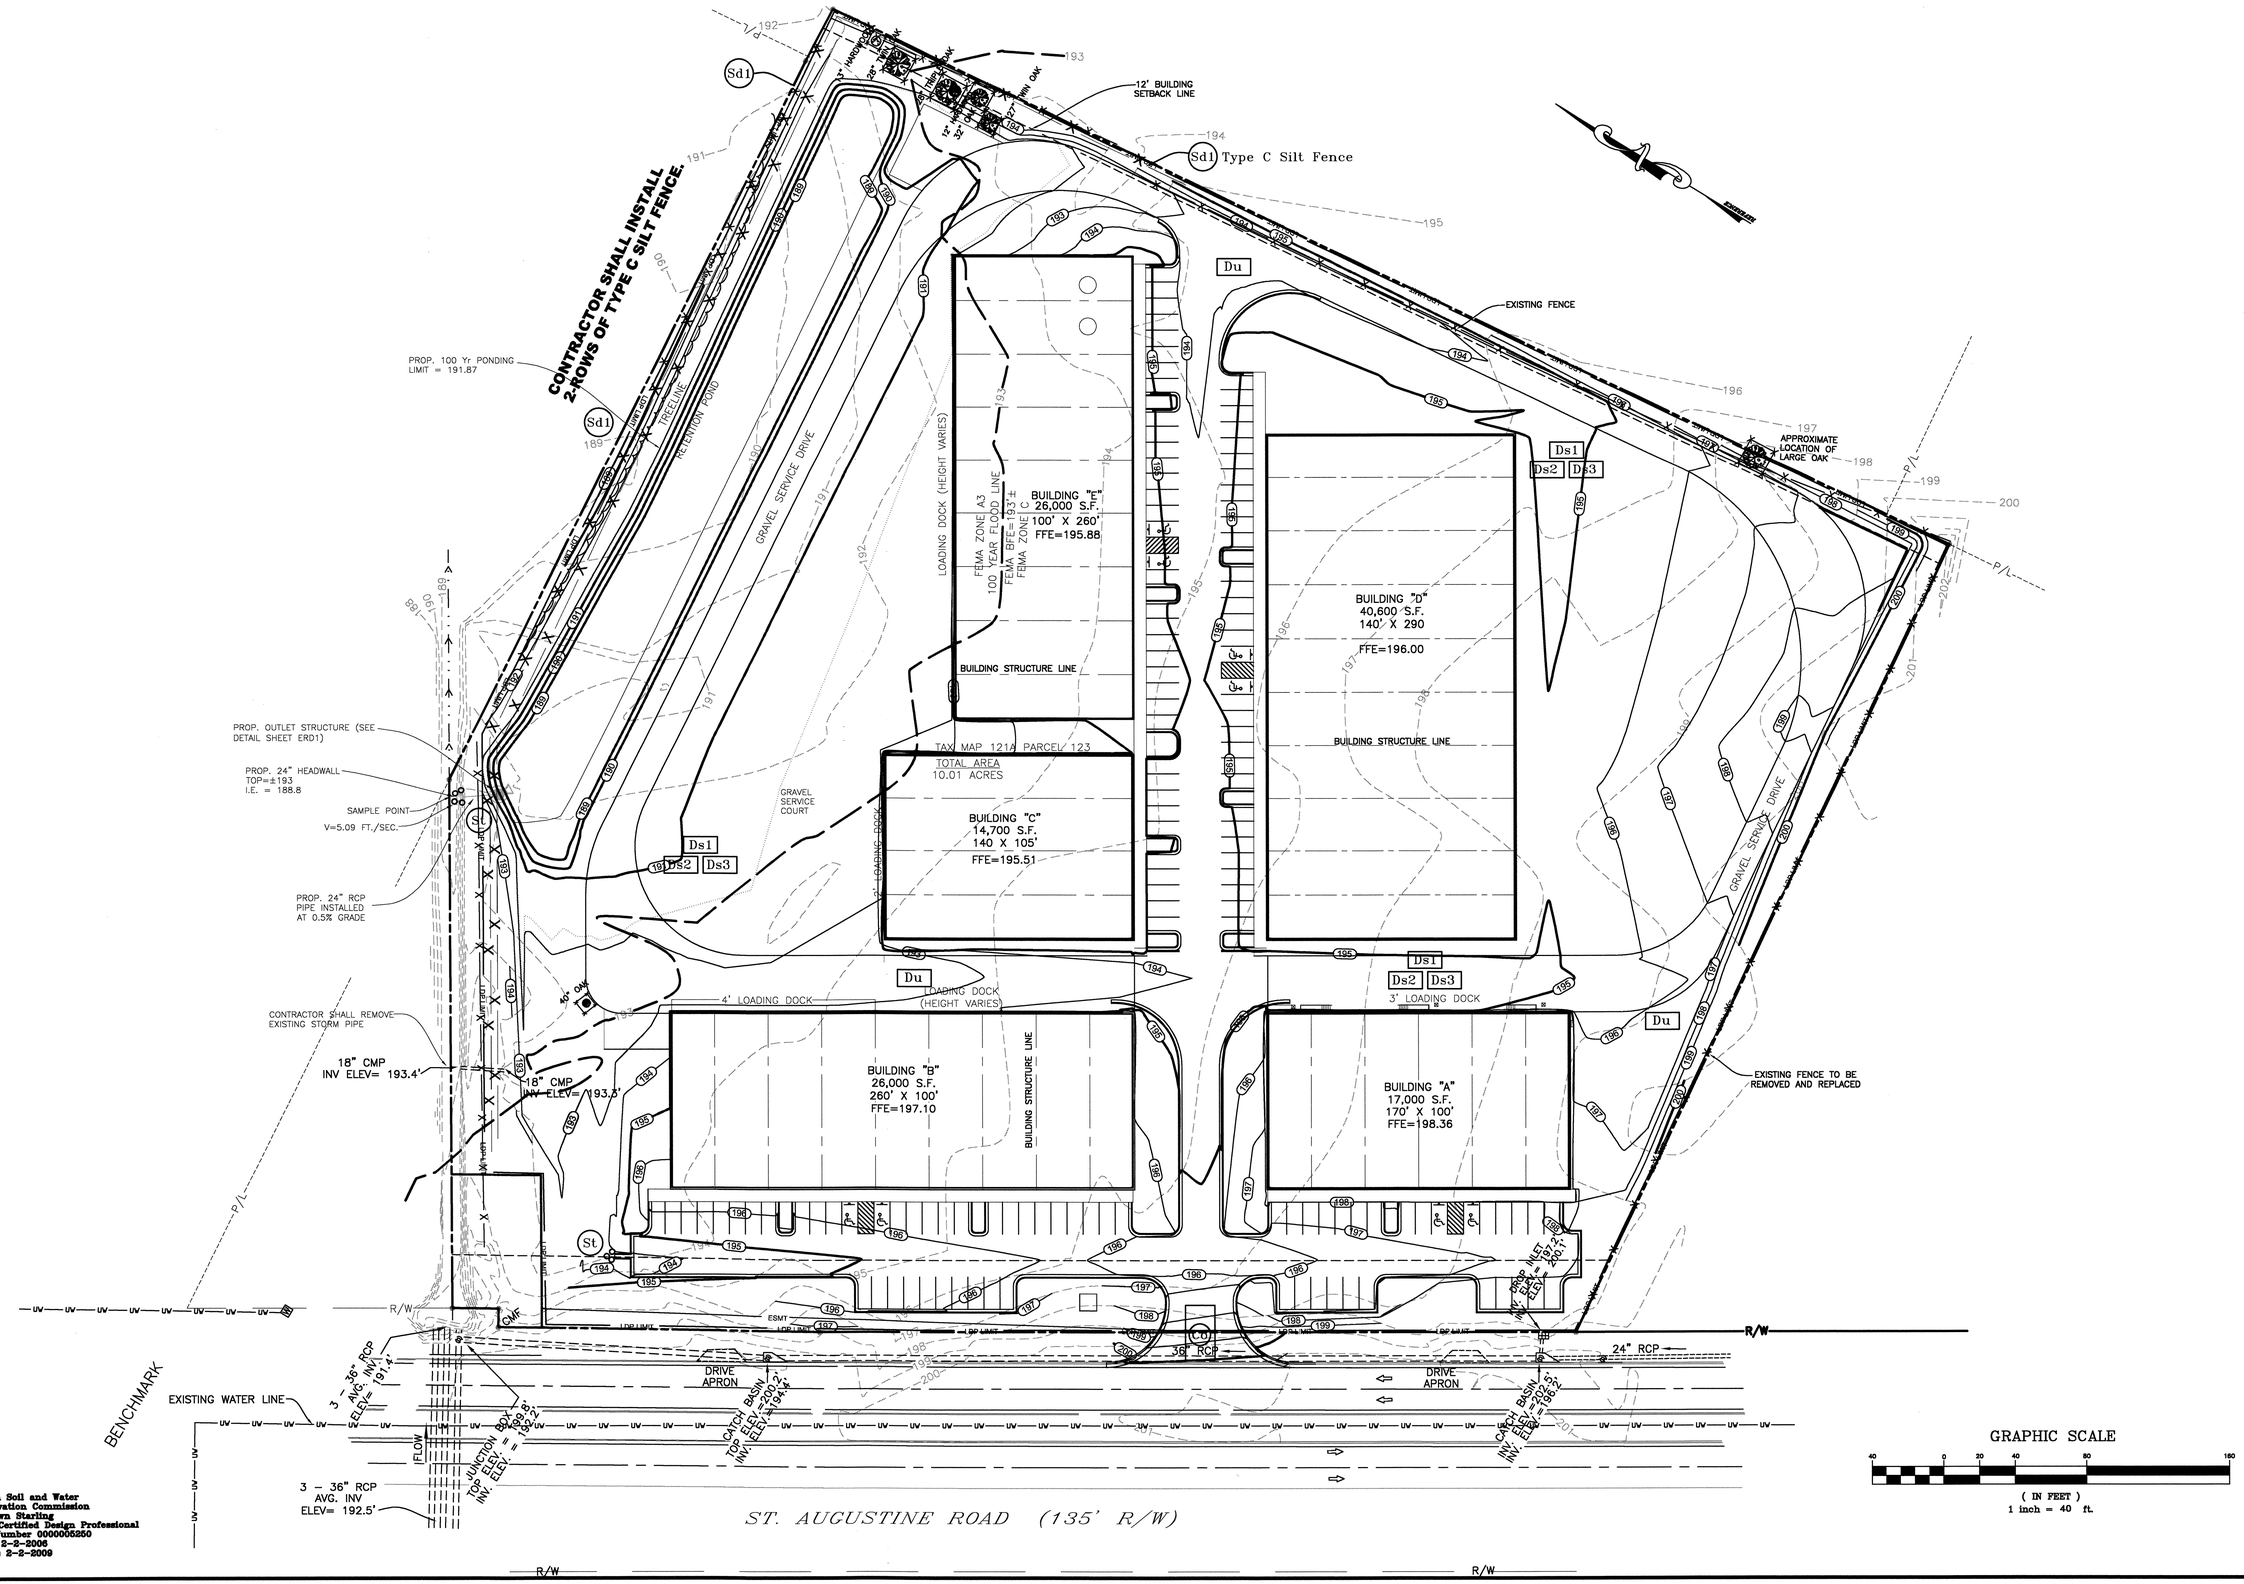


Georgia Soil and Water Conservation Commission
D. Shawn Starling
Level1 Certified Design Professional
Cert. Number 0000005250
Issued 2-2-2006
Expires 2-2-2009

GEORGIA REGISTERED NO. 030859 PROFESSIONAL ENGINEER DOUGLAS S. STARLING

**APEX DEVELOPMENT LLC**

LAND LOT 30
11TH LAND DISTRICT
CITY OF VALDOSTA, GEORGIA

CIVIL & STRUCTURAL DESIGN GROUP, INC.
DRAFTING, ENGINEERING, STRUCTURAL
P.O.BOX 2204
VALDOSTA, GA. 31605
office: 229-259-9991

| | | |
|---|---|---|
| 1 | 09-21-07 | SUBMIT TO SC BARKER |
| 2 | 10-24-07 | RESUBMIT TO SC BARKER |
| 3 | 10-29-07 | SUBMIT SEWER MAIN MANHOLE PER CITY |
| 4 | 12-07-07 | RESUBMIT TO CITY FOR REVIEW |
| 5 | 12-21-07 | RESUBMIT TO CITY FOR REVIEW |
| 6 | 01-09-08 | RESUBMIT TO CITY FOR REVIEW Change Grades |
| 7 | 01-11-08 | RESUBMIT TO CITY FOR SOIL AND EROSION REV. |
| 8 | 07-21-08 | RESUBMIT TO CITY FOR FINAL APPROVAL |
| 9 | 07-22-08 | REVISED PLANS PER OWNER |

DESIGNED: DSS
DRAWN: WCB/KGM
FILE: 07027 LDP5 FINAL R-3
PROJ NO.:

**FINAL EROSION & SEDIMENT CONTROL PLAN**

# ER3

PHASE 3