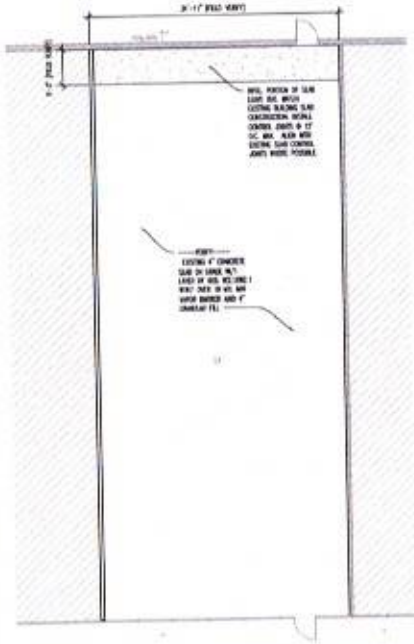

03 FLOOR PLAN
SCALE: 1/8"=1'-0"

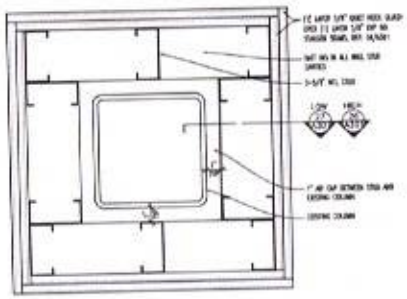

02 COLUMN DETAIL
SCALE: 3" = 1'-0"

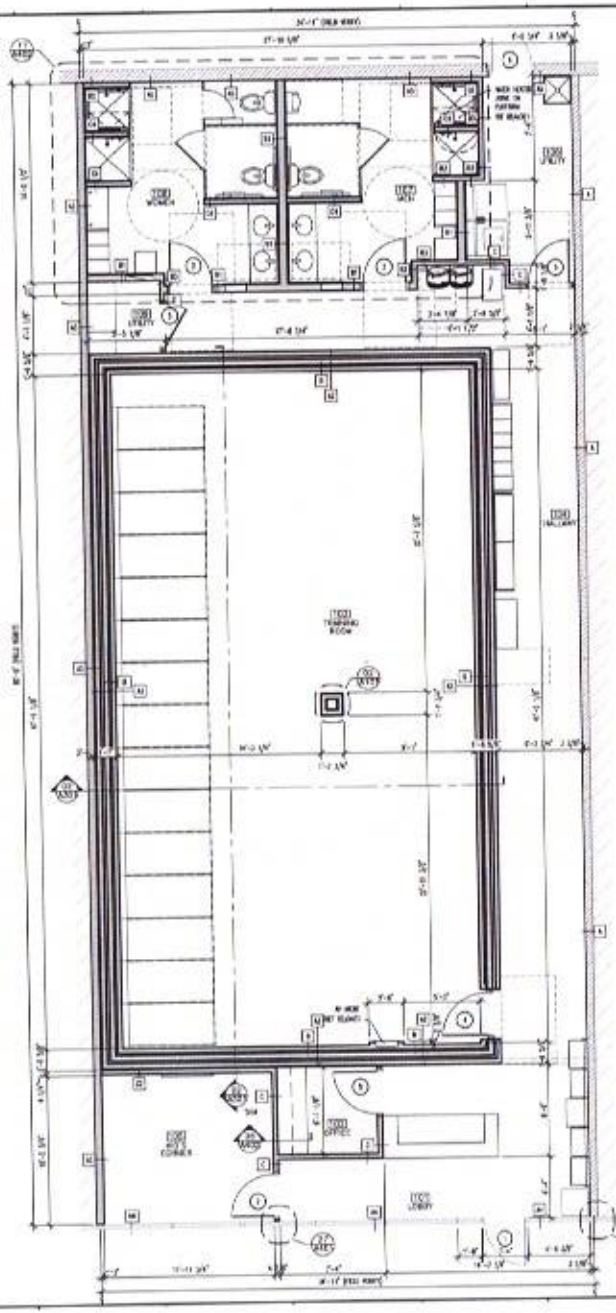

01 FLOOR PLAN
SCALE: 1/8"=1'-0"

WALL TYPES:

[illegible]

LEGEND:

[illegible]

GENERAL NOTES:

[illegible]

GHA
Architecture / Development
14801 Quorum Drive
Suite 300
Dallas Texas 75254

SHRED 415

TENANT FINISHOUT
CROWN CENTRE
6450 POPLAR AVENUE
SUITE 415
MEMPHIS, TN 38120

SHRED415

DO NOT SCALE DRAWINGS
CONTRACTOR TO VERIFY
ALL EXISTING CONDITIONS AND
DIMENSIONS-NOTIFY ARCHITECT
OF ANY DISCREPANCIES PRIOR
TO BEGINNING CONSTRUCTION

NO. REVISION

ISSUE

ISSUE FOR PERMIT 04.04.18

PROJECT NUMBER
C180179

SHEET NUMBER
A101