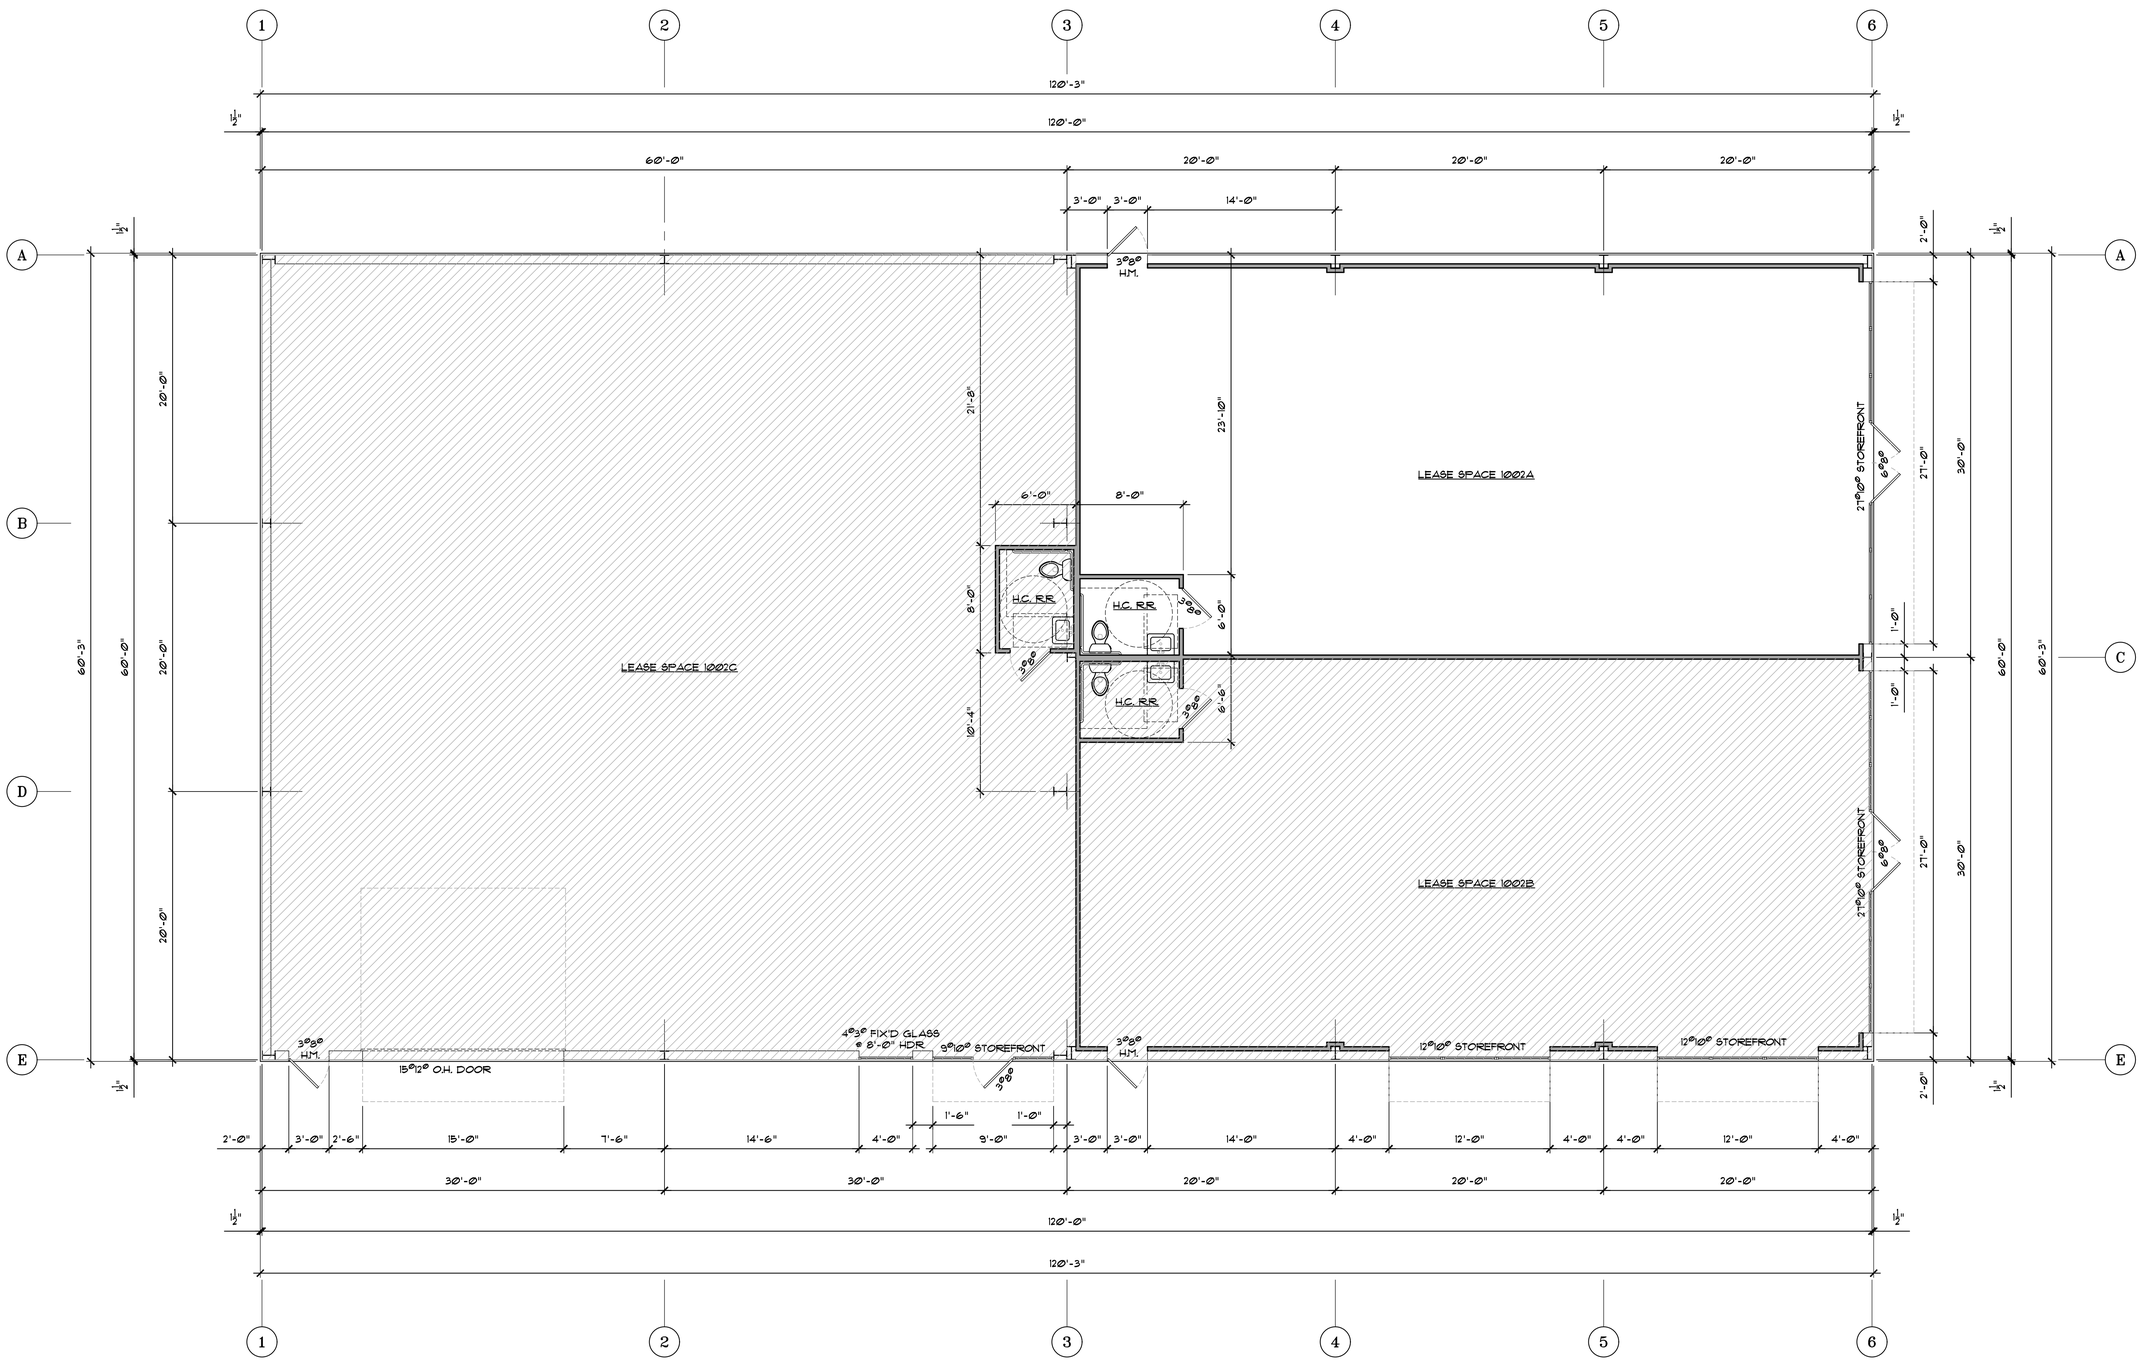


FLOOR PLAN

3/16" = 1'-0" | 1

| REVISIONS | | |
|---|---|---|
| No. | Date | Description |

# 1002 HONEA EGYPT ROAD

Magnolia, Texas 77354

PRINCIPLE DRAFTING
394 ROLLING HILLS DRIVE CONROE, TEXAS 77301
PHONE: (936) 525-5499 RUSSELL.GMADDOX@GMAIL.COM

| | |
|---|---|
| Project No: | 24-13.1 |
| Issued For: | Permit |
| Issue Date: | 03/02/26 |
| Drawn By: | RGM |
| Sheet Title: | |
| Floor Plan Space 1002A | |

A3.0