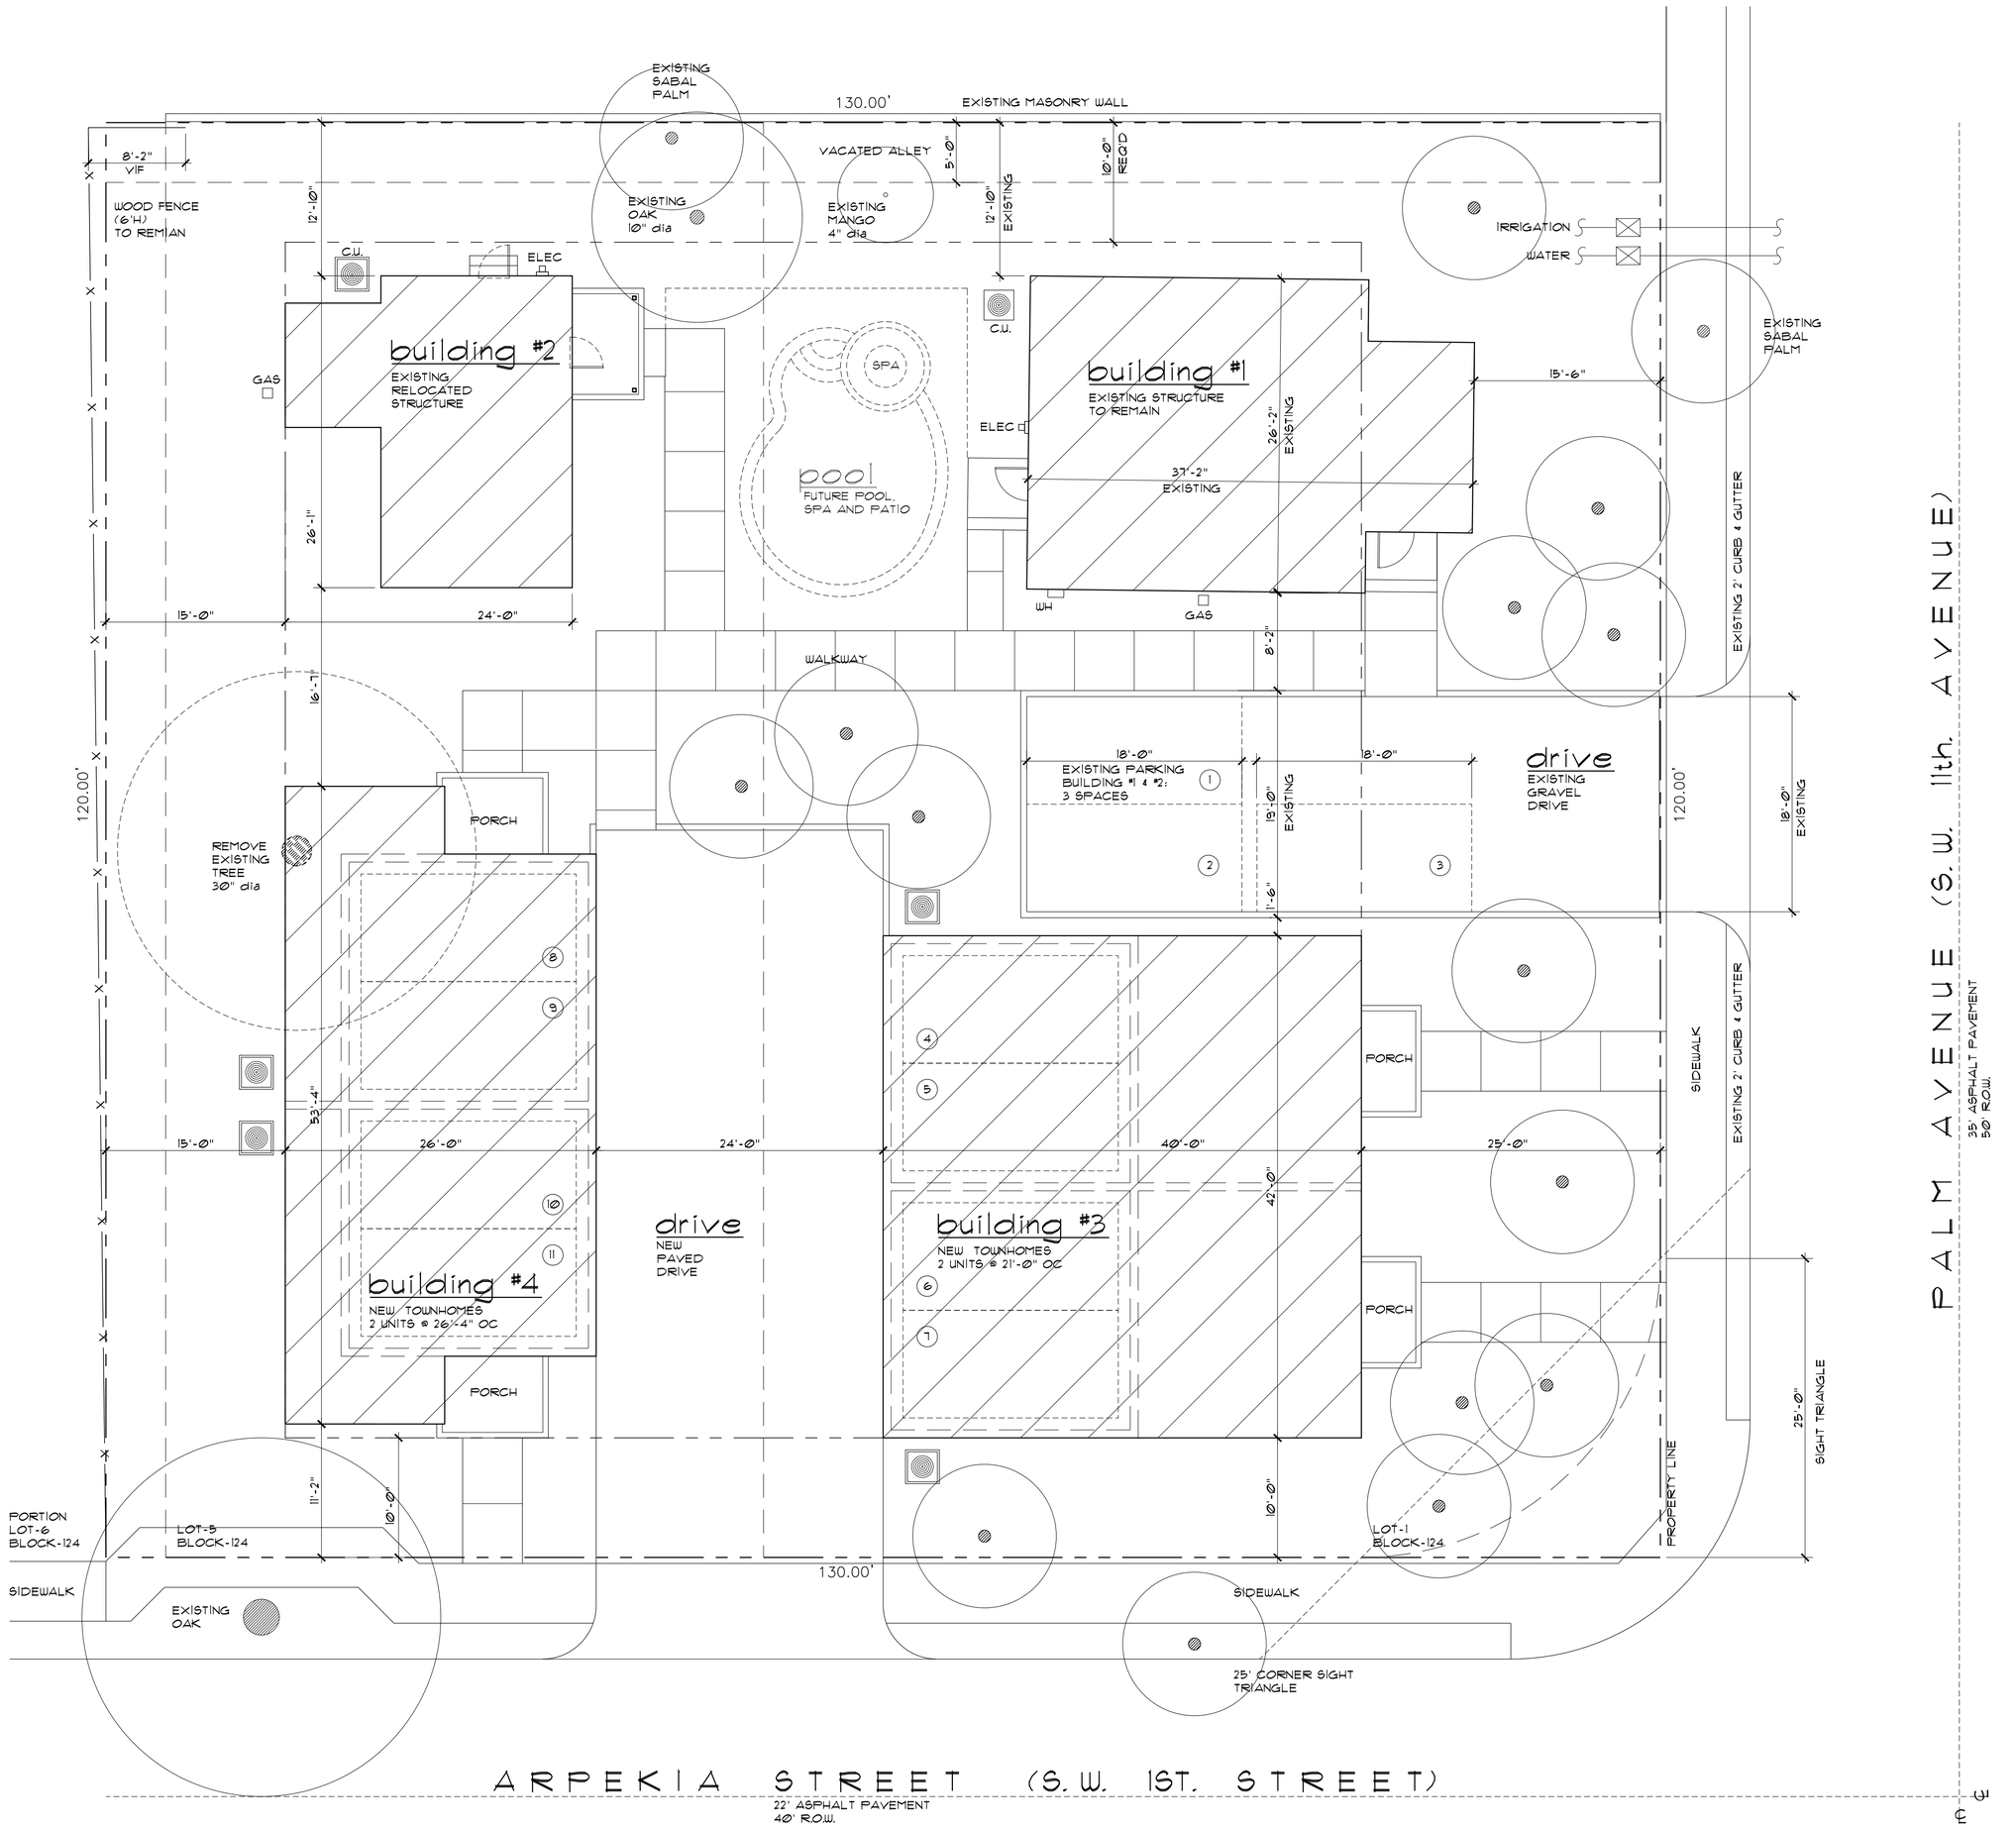

PROPOSED SITE PLAN

0 2' 4' 8' 16'

SCALE : 1/8" = 1'-0"

SEE SURVEY PREPARED BY: ACCURATE LAND SURVEYORS, INC., DATED : 03-23-2007

JAMES ARCHER ARCHITECT,PA.

514 SW Seventh Street
Ft. Lauderdale, Fl. 33315
954 525 2833p
CO#306296
FL#11726
NC#10646

Revisions

Preliminary Site Plan: 04/10/2023

Preliminary Site Plan: 12/21/2024

PALM AVENUE

11 S.W. PALM AVENUE (SW 11TH AVENUE)
FORT LAUDERDALE, FLORIDA 33315

SITE PLAN AND PROJECT DATA

Date	12-21-2024
Scale	
Drawn	
Job	
Sheet	A-1.0
of	Sheets