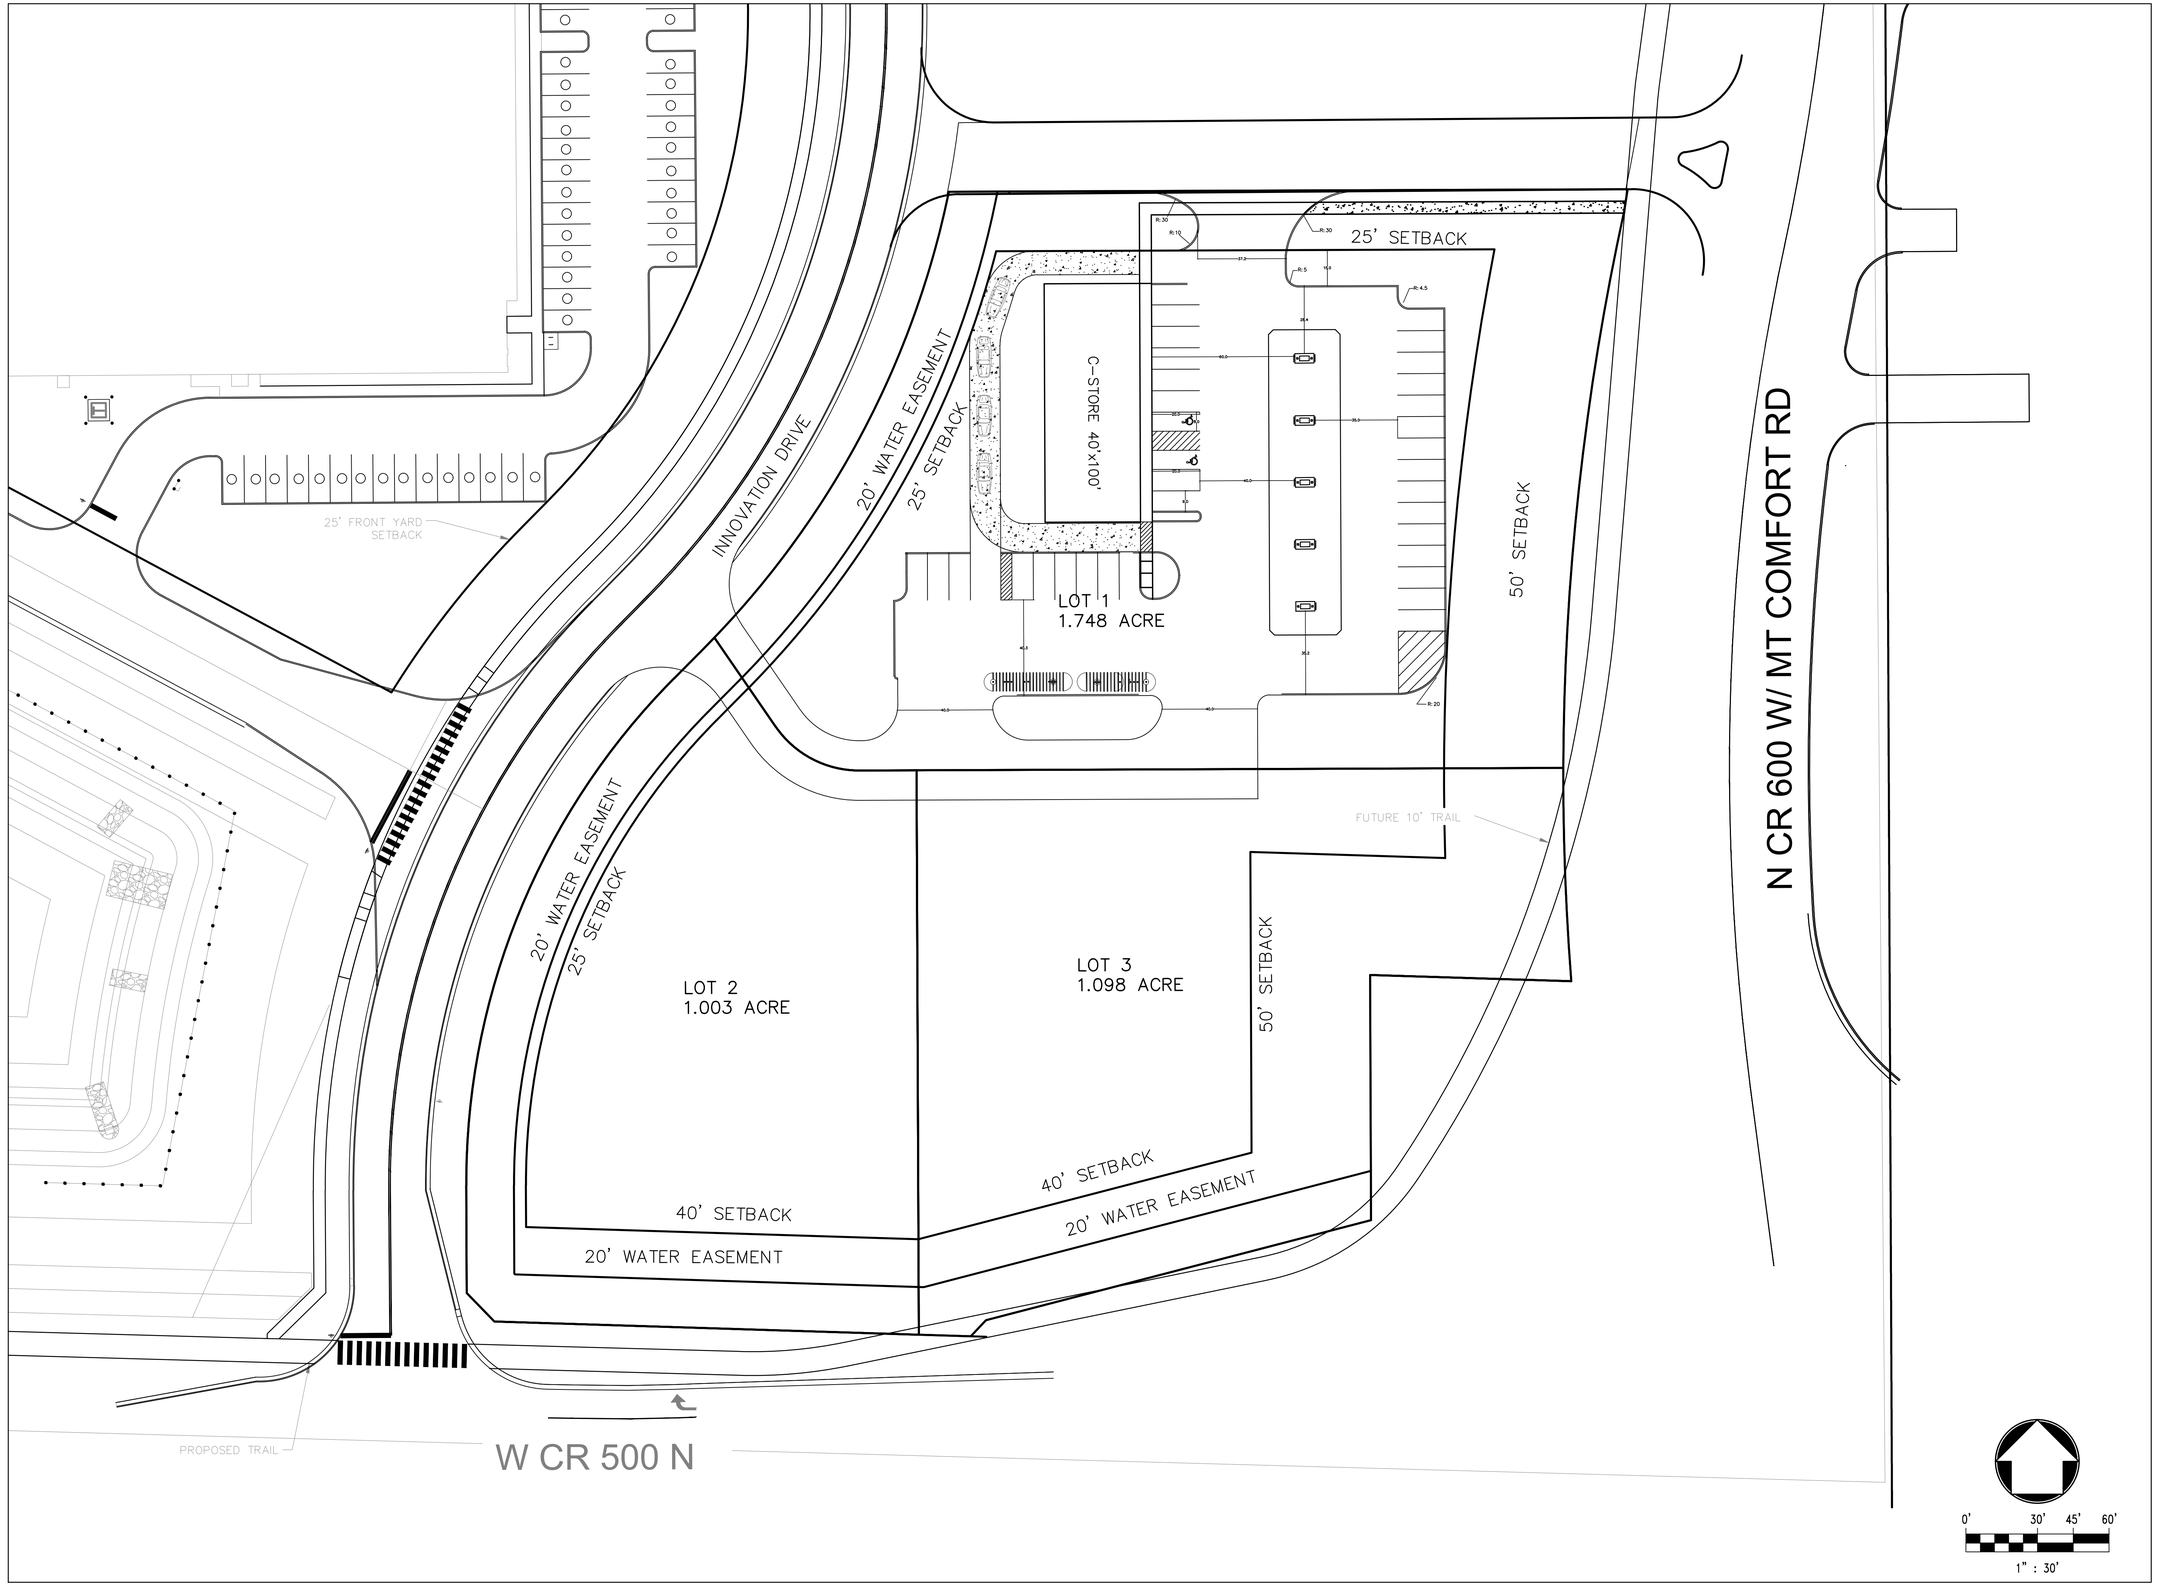

SITE ENGINEER:

Insight Engineering Inc.

Civil/Site Design
Land Planning
Land Surveying
Development Consulting

Suite 101A
9755 Randall Drive
Carmel, IN 46280
(317) 848-9040
(317) 848-9080 fax
www.insightengineering.com

NO.	DATE	REVISION DESCRIPTION

CLIENT:

GATEWAY RETAIL

CONFIDENTIALITY STATEMENT:
The recipient of these materials understands that copyright in the materials is owned by IEI, and also, that the materials contain priviledged and confidential business information of IEI. Accordingly, the recipient agrees to retain these materials in strict confidence and agrees not to disclose these materials to any other party and further agrees not to make copies of the materials. The recipient agrees to use the materials only for the limited purpose for which IEI has made the materials available, and recipient agrees to return all materials to IEI either upon completion of the intended purpose or upon the request of IEI, whichever comes first.

SITE ADDRESS:

N. MT. COMFORT RD

MCCORDSVILLE, INDIANA

SCALE: 1" = 30'	DATE: 5/19/26
DESIGNED BY: DWF	DRAWN BY: LAF
CHECKED BY: DWF	FIELD BOOK #: 2518

FILE NAME: 2603

DRAWING TITLE:

[redacted]

SHEET NO:

[redacted]