2ND FLOOR

24,509 NRA

SCALE: 1/8" = 1'-0"

CDI
Douglass • Pye
5065 Westheimer Rd.
SUITE # 1100
HOUSTON, TEXAS 77056
TEL: (713) 783.5900
FAX: (713) 783.6066
www.cdi-douglass-pye.com

12120 WICKCHESTER
LEVEL 02

THESE DOCUMENTS ARE NOT FOR CONSTRUCTION. THEY ARE FOR REVIEW AND COMMENT PURPOSES ONLY

PROJECT MANAGER: M. DOUGLASS	PROJECT DRAFTER: DC, MM
APPROVED BY:	CLIENT APPROVAL:
AREA CALCULATION: 24,509 NRA	PLOT SCALE: 1/8"=1'-0"
PROJECT INFORMATION: SASOL N.A. 12120 WICKCHESTER	

DRAWING NAME: FLOOR PLAN

SHEET NUMBER:

PROJECT #: 1831.01

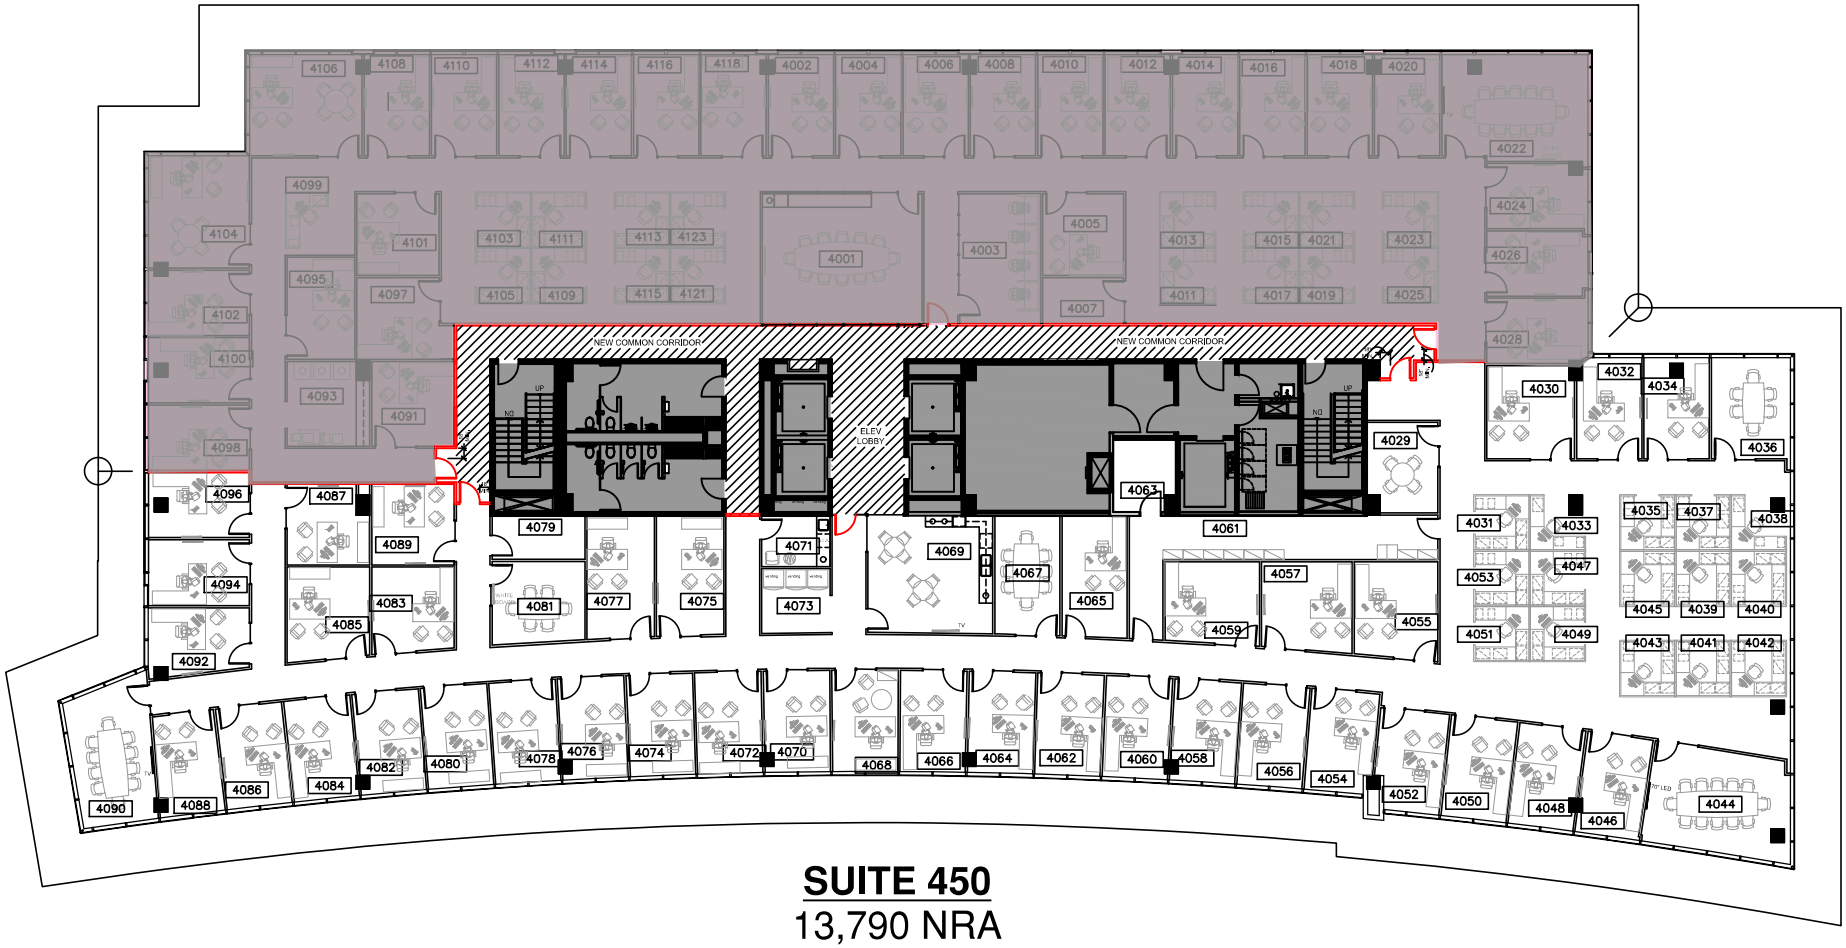

SUITE 450

13,790 NRA

0 5 10 20

Floor plans are for conceptual purposes only; they are not to scale and may not reflect existing conditions. As-builts must be verified. Not for regulatory approval, permitting, or construction.

N

SASOL NORTH AMERICA

12120 WICKCHESTER

Level 04

AC22221.01-DC

CONTACT
5065 Westheimer Rd., Ste #1100, Houston, TX 77056
Phone:(713) 783.5900 | Fax: (713) 783.6066
www.cdi-douglass-pye.com

CDI Douglass Pye, Inc.

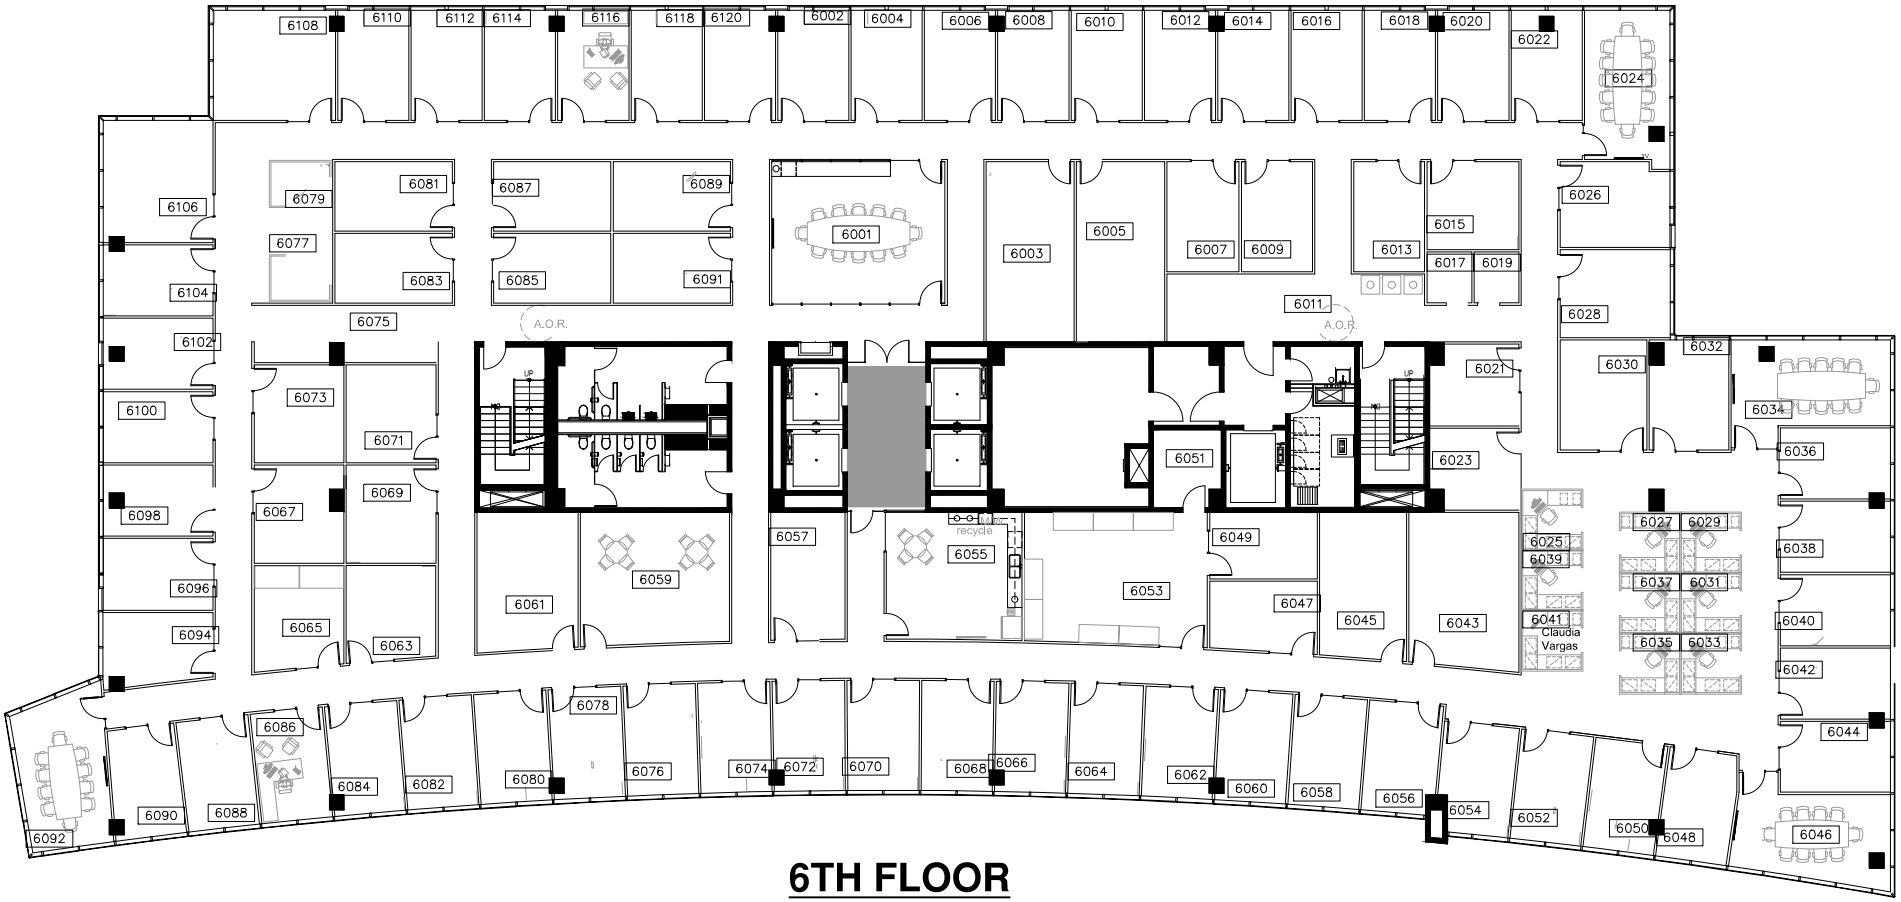

6TH FLOOR

24,509 NRA

I the undersigned tenant or its representative by signature below hereby approve in all respects and detail this schematic design

BY:_____

DATE:_____

NORTH

NOT IN CONTRACT

SCALE: 1/8" = 1'-0"

CDI
Douglass • Pye
5065 Westheimer Rd.
SUITE # 1100
HOUSTON, TEXAS 77056
TEL: (713) 783.5900
FAX: (713) 783.6066
www.cdi-douglass-pye.com

ISSUE:	DATE:	NO:
REVISION	07.01.20	

SASOL NORTH AMERICA

12120 WICKCHESTER

LEVEL 06

THESE DOCUMENTS ARE NOT FOR CONSTRUCTION. THEY ARE FOR REVIEW AND COMMENT PURPOSES ONLY

PROJECT MANAGER:	PROJECT DRAFTER:
M. DOUGLASS	DC, MM
APPROVED BY:	CLIENT APPROVAL:
AREA CALCULATION: 23,426 NUA	PLOT SCALE: 1/8"=1'-0"

PROJECT INFORMATION:
SASOL, N.A.
12120 WICKCHESTER

DRAWING NAME: FLOOR PLAN

SHEET NUMBER:

PROJECT #
1831.01