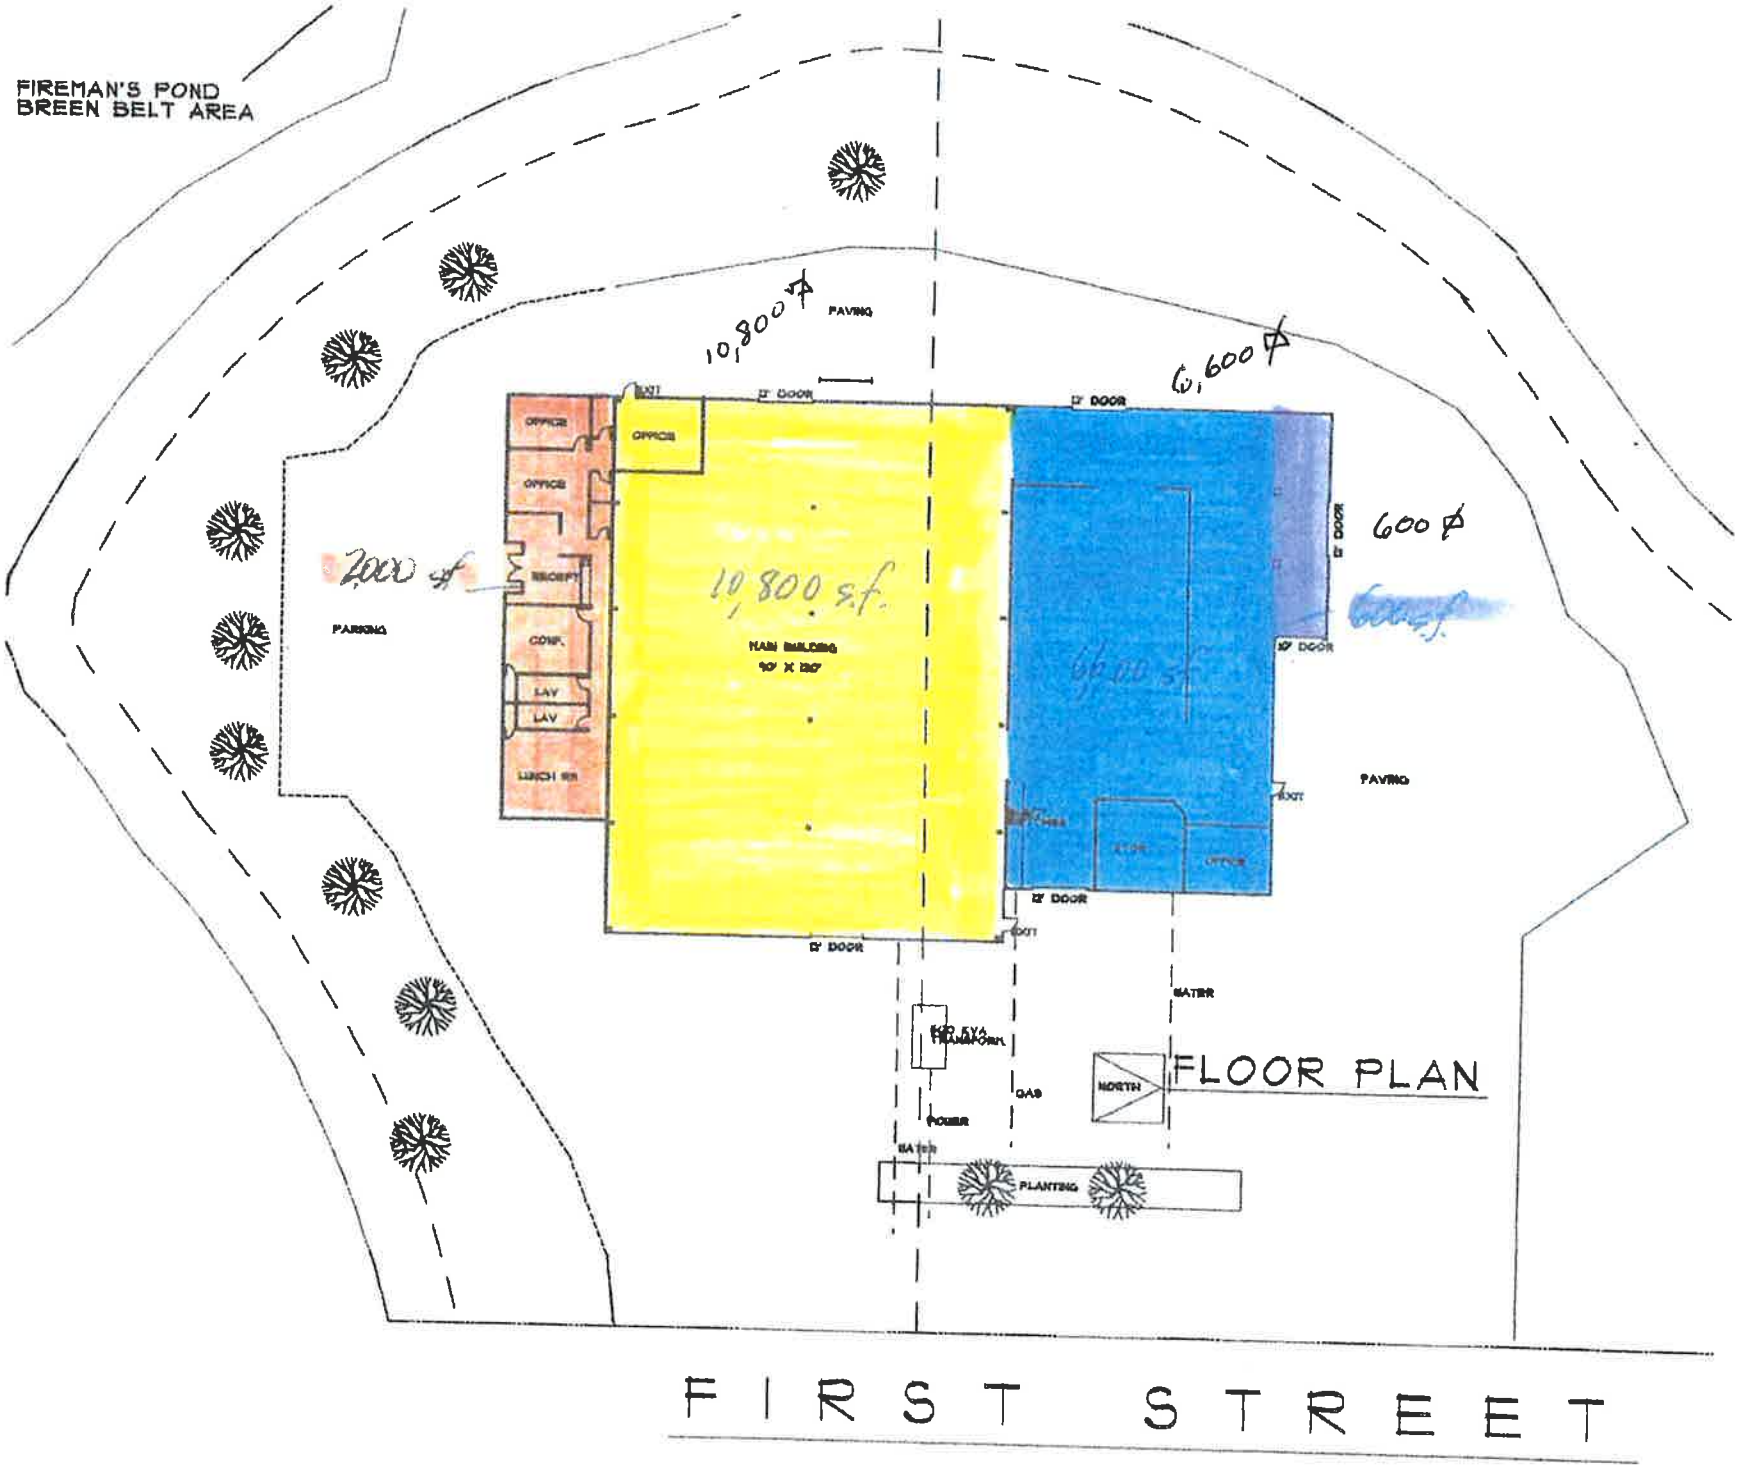
FIREMAN'S POND
BREEN BELT AREA
10,800 sf
PAVING
6,600 sf
OFFICE
OFFICE
OFFICE
RECEPT
CONF.
LAV
LAV
LUNCH RM
2000 sf
PARKING
10,800 s.f.
MAIN BUILDING
90' X 120'
12' DOOR
12' DOOR
600 sf
12' DOOR
12' DOOR
12' DOOR
PAVING
WATER
GAS
POWER
NORTH
PLANTING
FLOOR PLAN
FIRST STREET