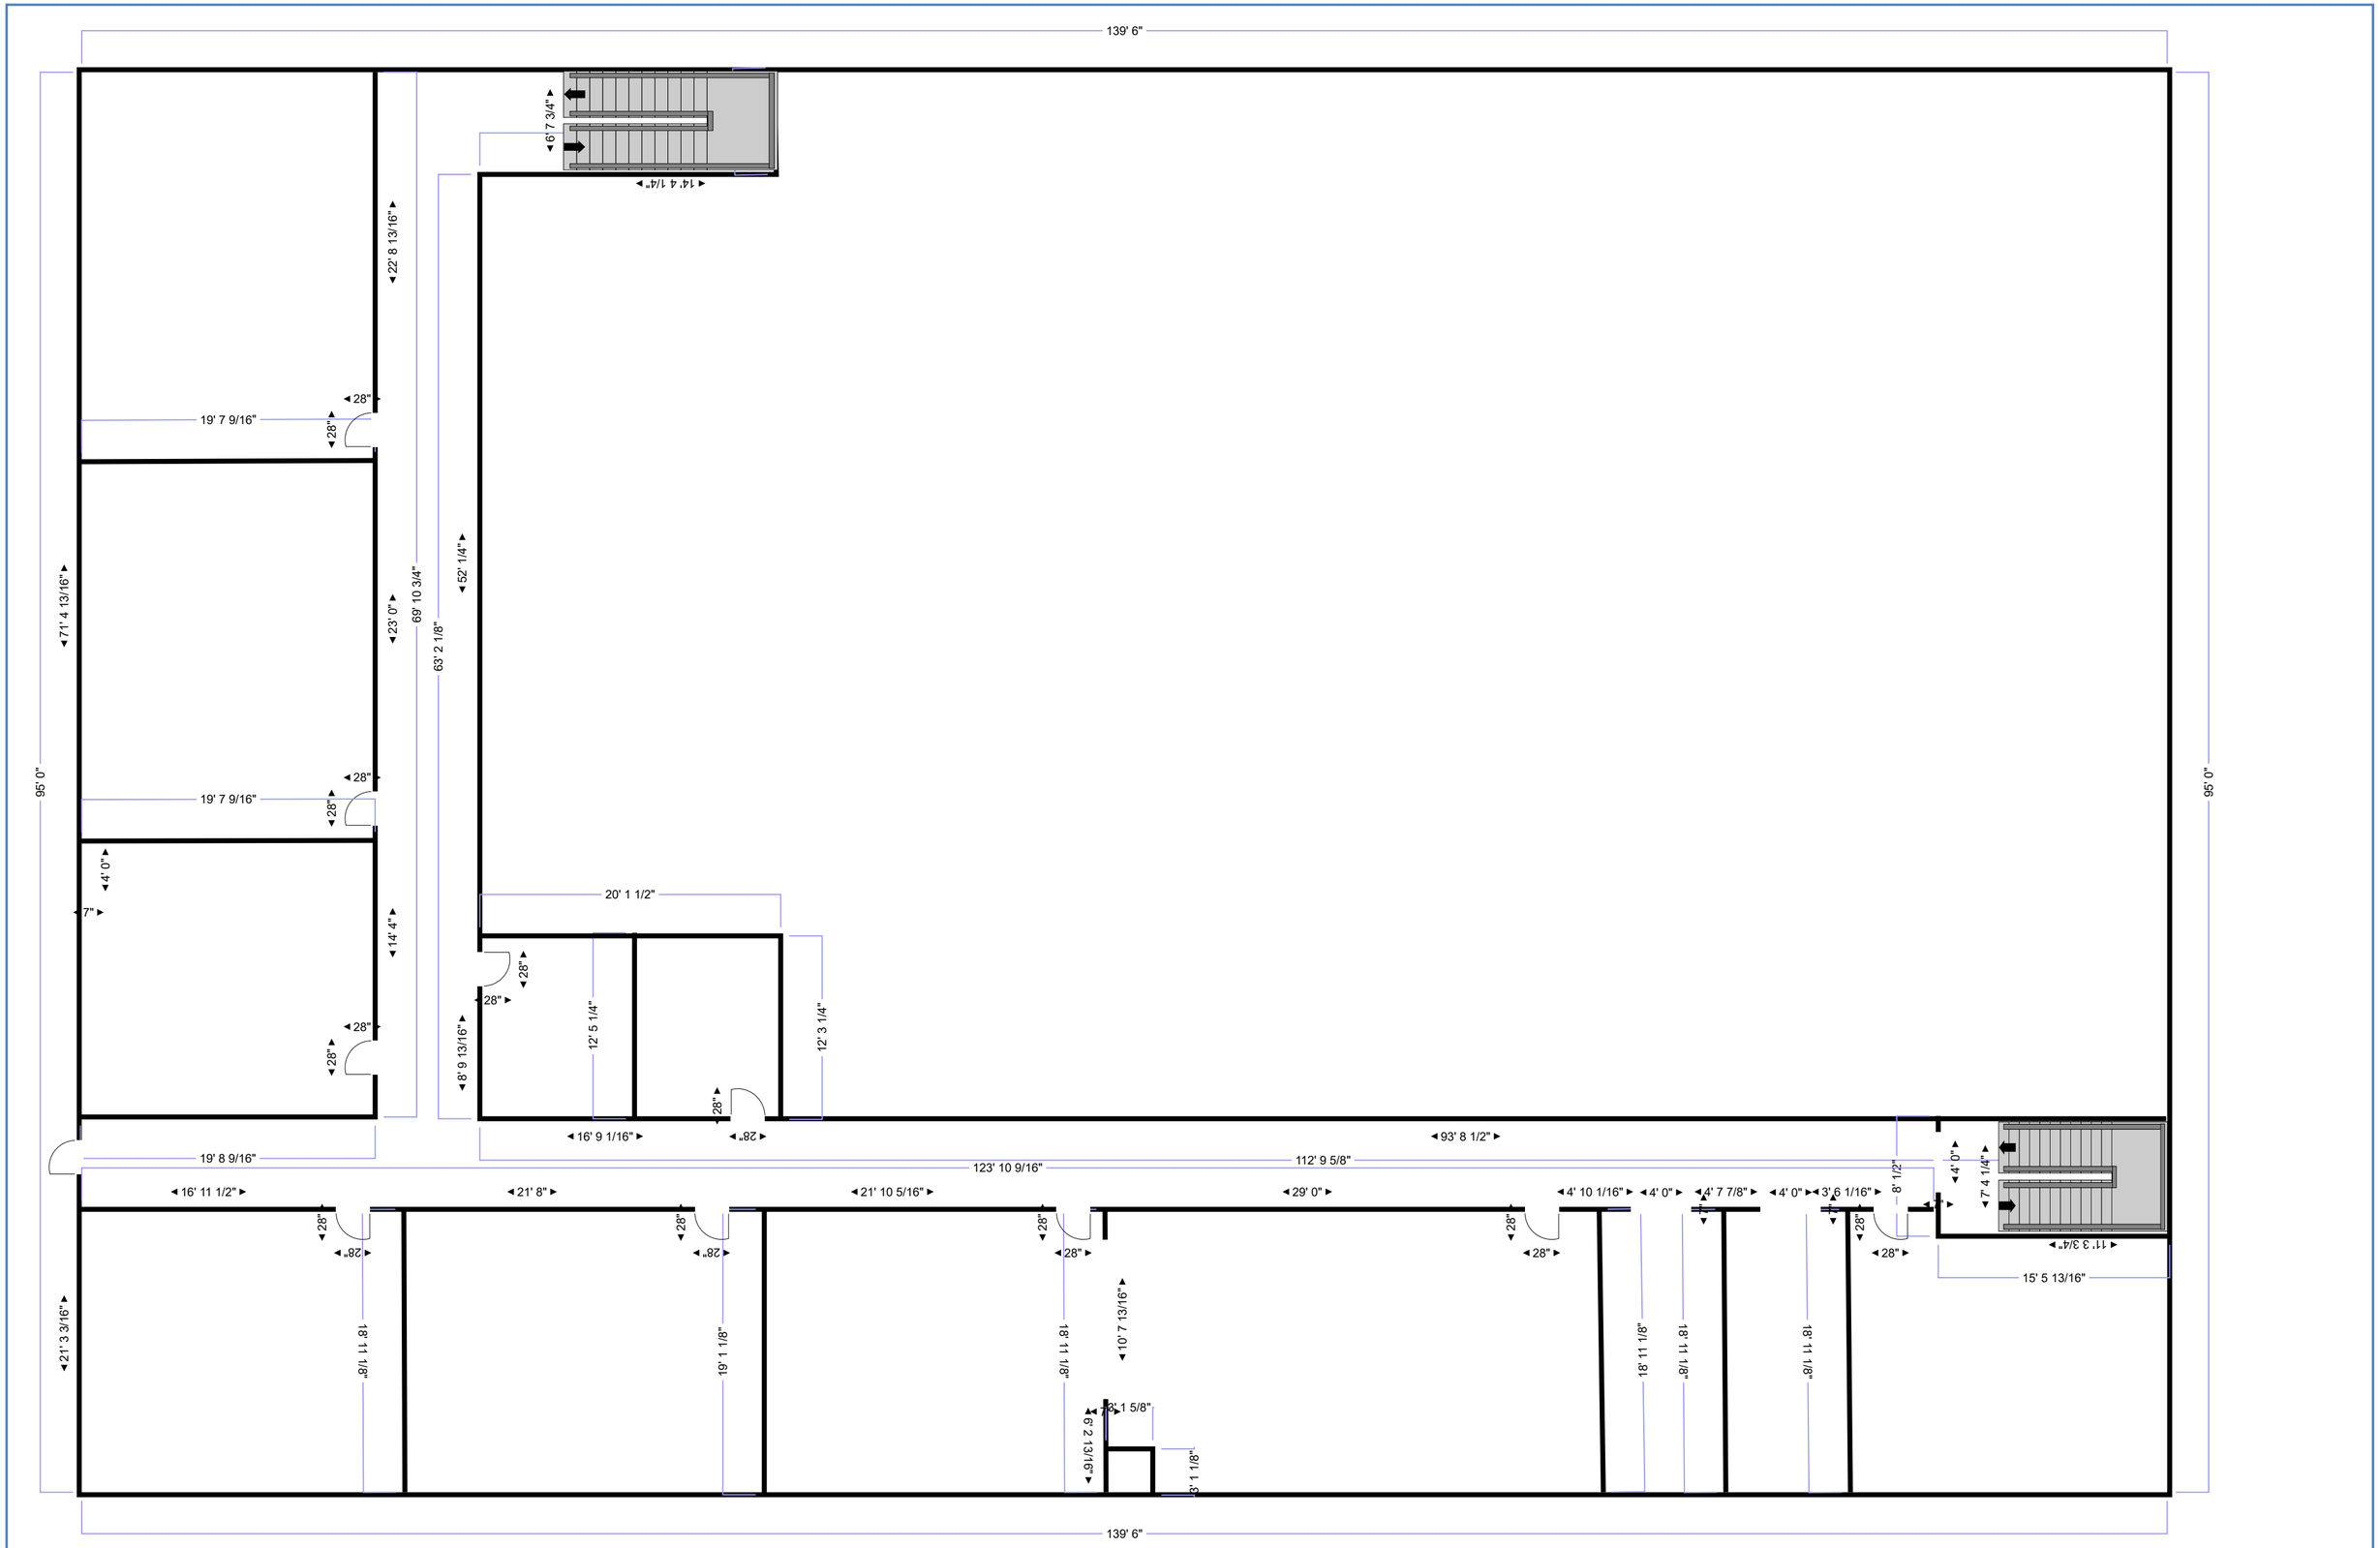

Site: **1290 Knotts**	Drawing: 2	Project: **0000416**	Drawn:	Notes:	**1290 Knotts Ave Atlanta GA 30344**
Title: **2nd Floor**	Scale: **1/4":1'0"**	Date: **06/02/2026**	Rev: **A**		