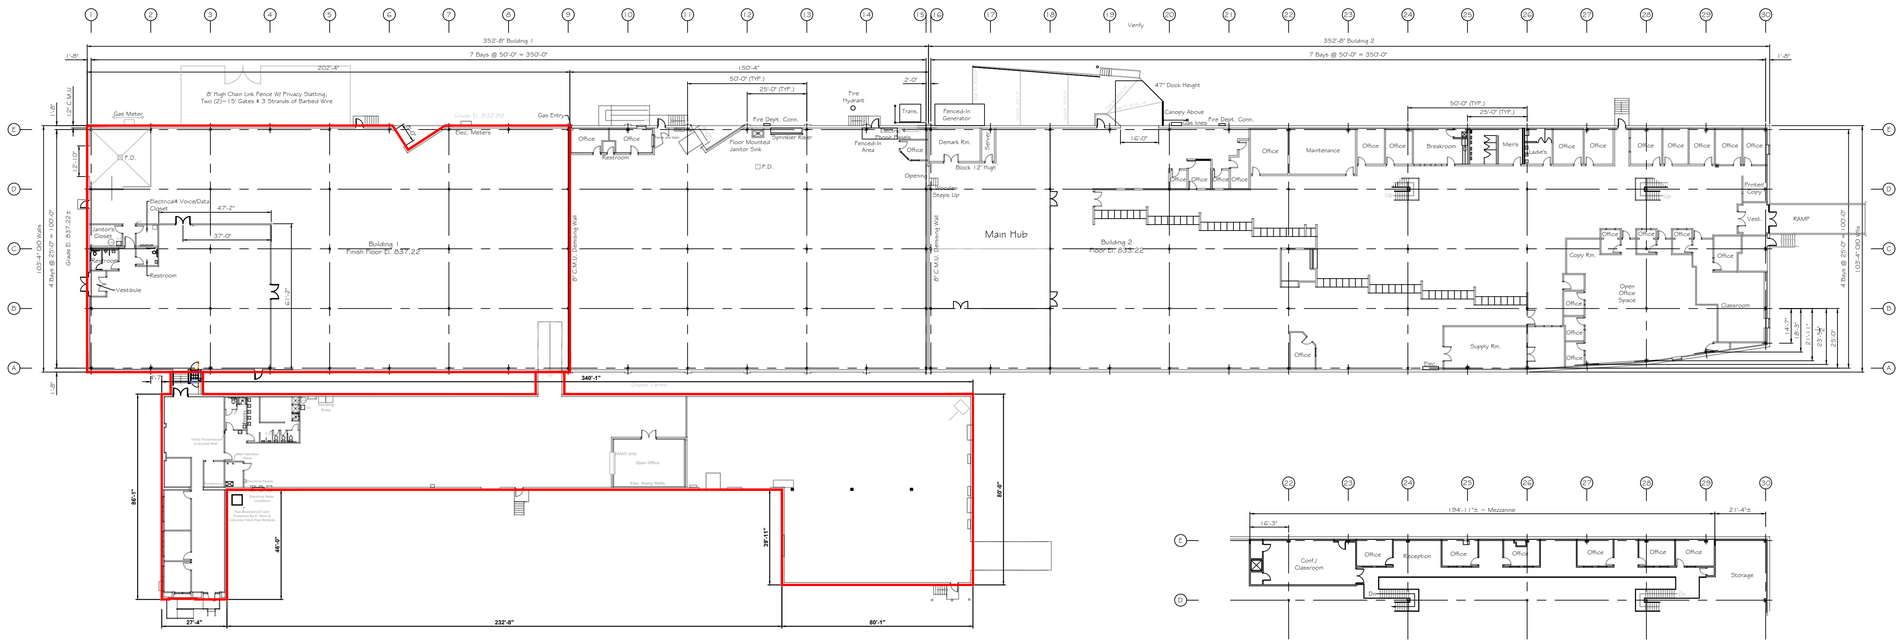

REV.	DESCRIPTION	MADE	CHKD.	REV.	DESCRIPTION	MADE	CHKD.	REV.	DESCRIPTION	MADE	CHKD.
N				J	Revised The Overall Floor Plan Per Existing Conditions-JL	C.J.P. 6-13-17		E	Revised The Overall Floor Plan Per Existing Conditions	A.M.B. 3/16/2012	
M				H	Revised The Overall Floor Plan Per Existing Conditions-T.M.	C.J.P. 12-21/2016		D	Revised The Overall Floor Plan	A.M.B. 2/9/2010	
L				G	Revised The Overall Floor Plan Per Existing Conditions/Clg. Height	C.J.P. 4/15/2016		C	Drawing Number Was CCT-BLDG1-A-01	S.G. 4/2/2003	
K	Revised The Overall Floor Plan Per Existing Conditions/Ferguson	MD 05/17/18		F	Revised The Overall Floor Plan Per Existing Conditions/Changed Scale	C.J.P. 4/8/2016		B	Add Docks / Ramps Per Field Verification	S.G. 3/27/2003	

the Buncher company
1300 Penn Avenue, Suite 300
Pittsburgh, PA 15222

LOCATION: CORLISS BUSINESS PARK
20TH WARD CITY OF PITTSBURGH
ALLEGHENY COUNTY, PENNSYLVANIA

CORLISS BUSINESS PARK BUILDING 2 & 3
WAREHOUSE FLOOR PLAN

SCALE	DRAWN	CHKD.	DRAWING NUMBER	REV.
1"=30'-0"	S.G.		COR-BLDG2&3-A-01	K
DATES	1/6/2003			