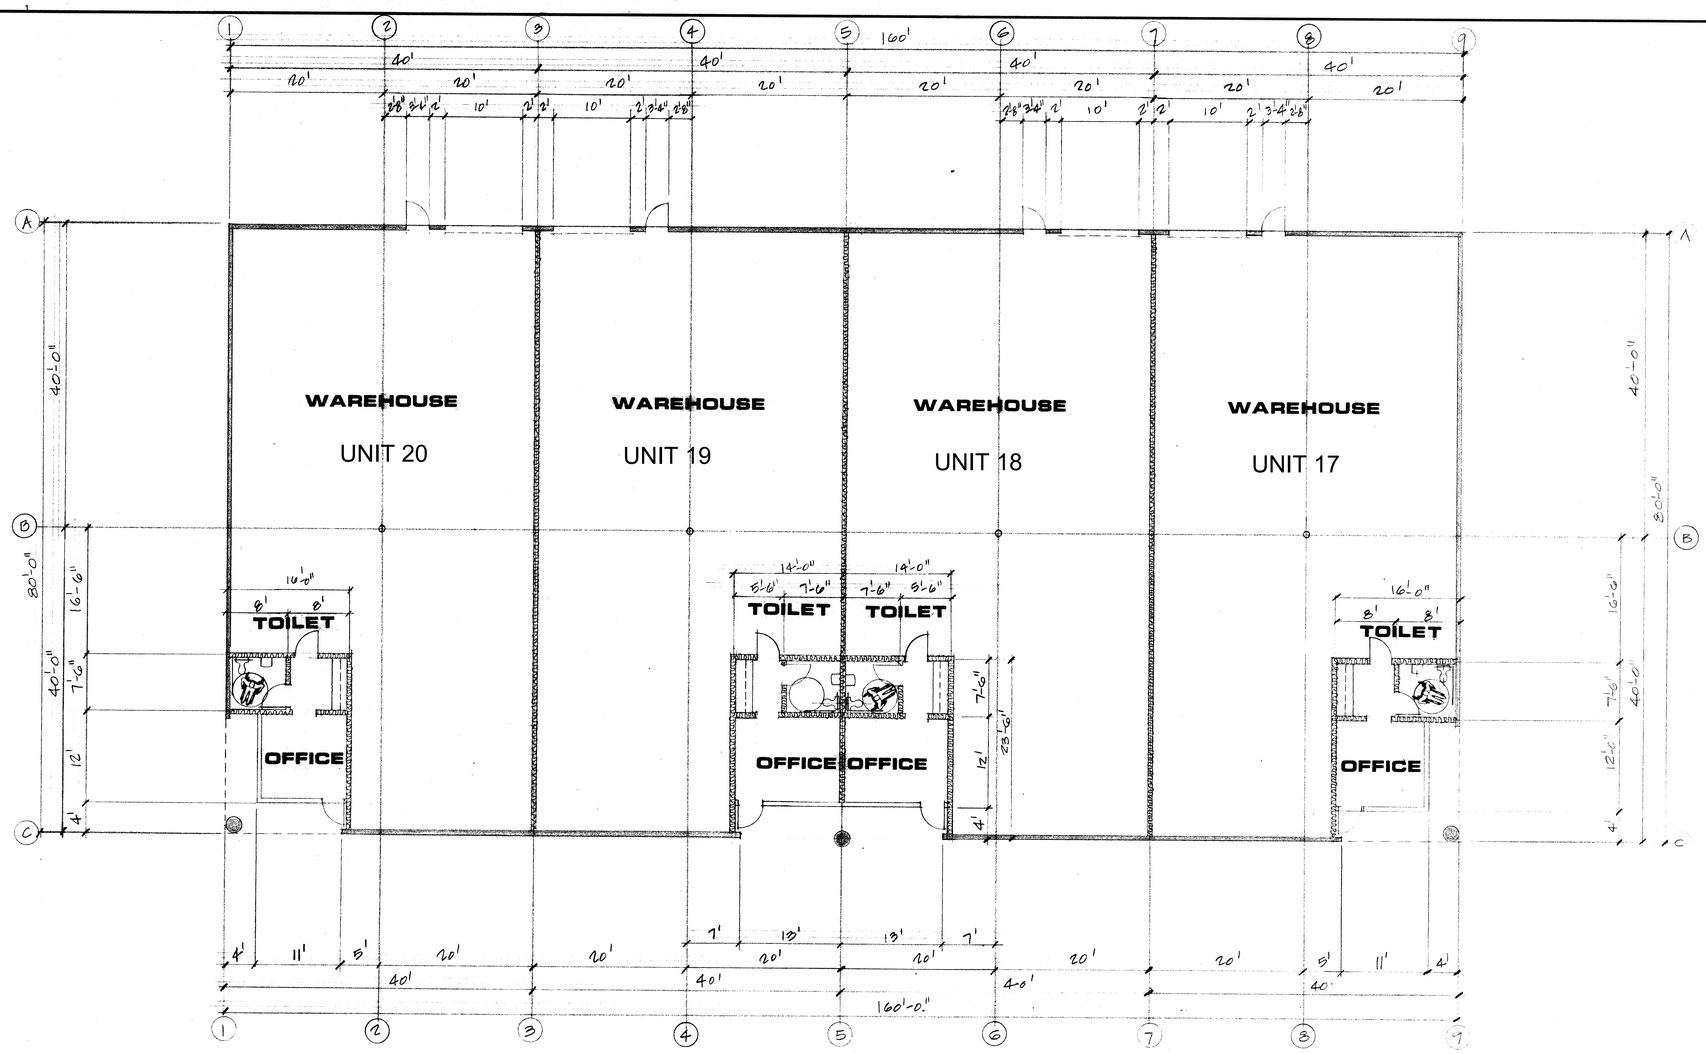

FLOOR PLAN

SCALE: 1/8" = 1'-0"

MAR 18 986

BUILDING-E

* Copyright McLean & Schultz

SYM	DATE	REVISIONS

ALL DRAWINGS, SPECIFICATIONS AND OTHER WORK PRODUCT OF THE ENGINEER/ARCHITECT FOR THIS PROJECT ARE INSTRUMENTS OF SERVICE FOR THIS PROJECT ONLY AND SHALL REMAIN THE PROPERTY OF THE ENGINEER/ARCHITECT WHETHER THE PROJECT IS COMPLETED OR NOT. ANY REUSE, WITHOUT SPECIFIC WRITTEN VERIFICATION OR ADAPTATION BY ENGINEER/ARCHITECT AND ARCHITECT'S CONSULTANT'S AND HOLD HARMLESS ENGINEER/ARCHITECT FROM ALL CLAIMS, DAMAGES, LOSS AND EXPENSES, INCLUDING ATTORNEY'S FEE, ARISING OUT OF OR RESULTING THEREFROM.

McLean & Schultz
engineers • architects • planners
2000 e. chapman fullerton california 92631 (714) 871-7370

PROPOSED INDUSTRIAL PARK FOR
McGEE ELECTRIC
MILLS AVENUE CHINO CALIFORNIA

DATE
JOB NO. 841018
SHEET
DRAWN KIM
OF