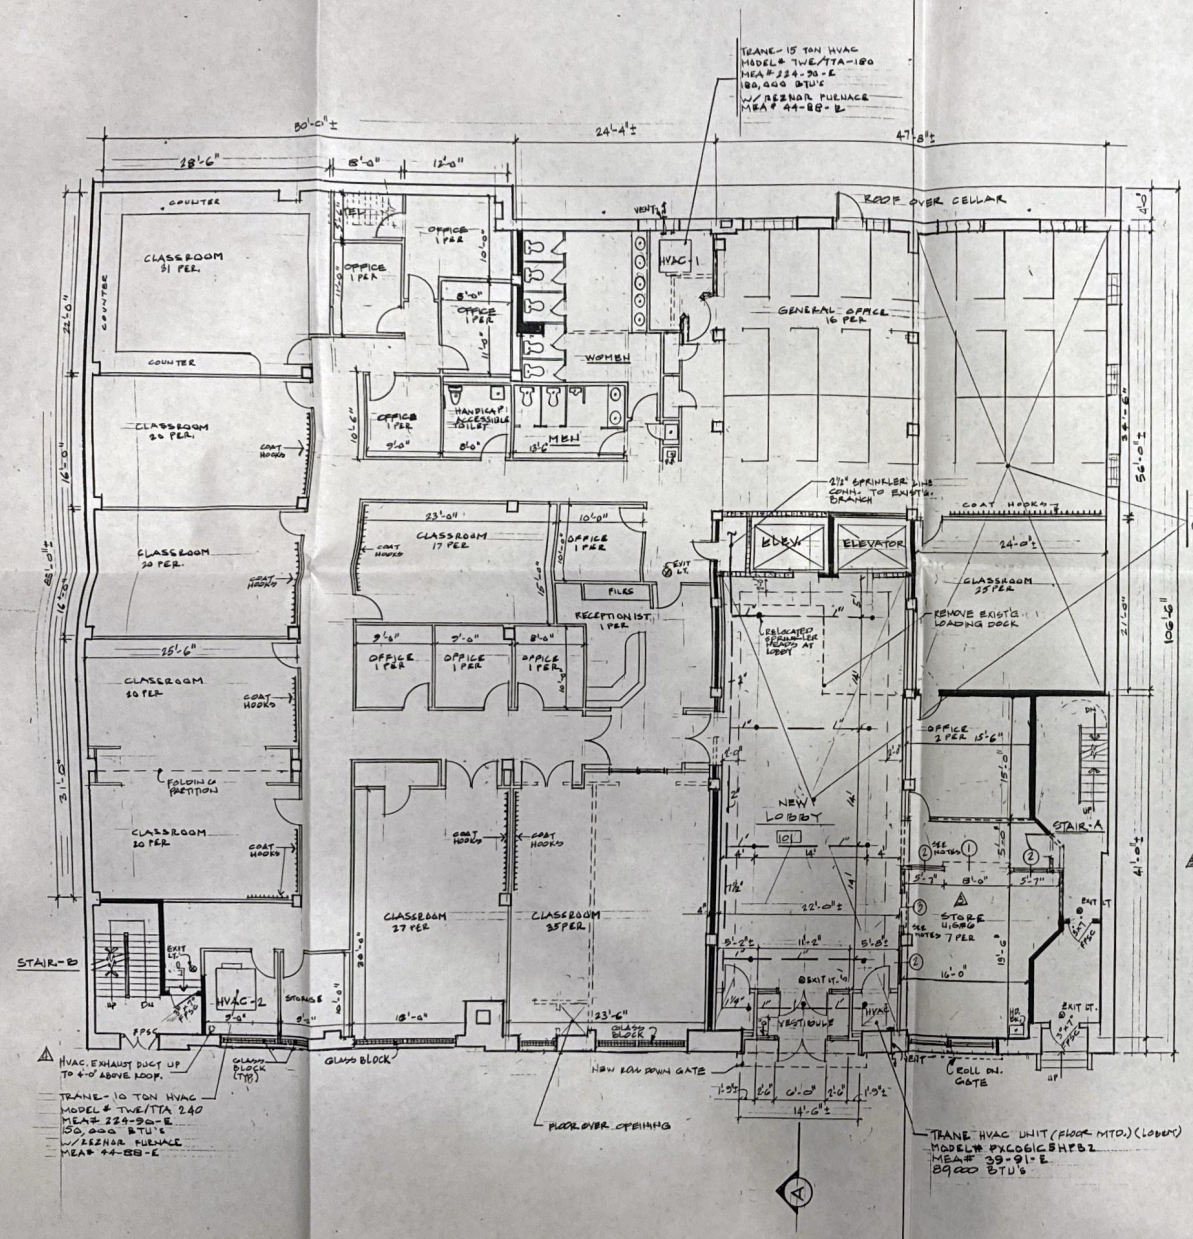

FIRST FLOOR PLAN

(FULLY SPRINKLERED)

SCALE: 1/8" = 1'-0"

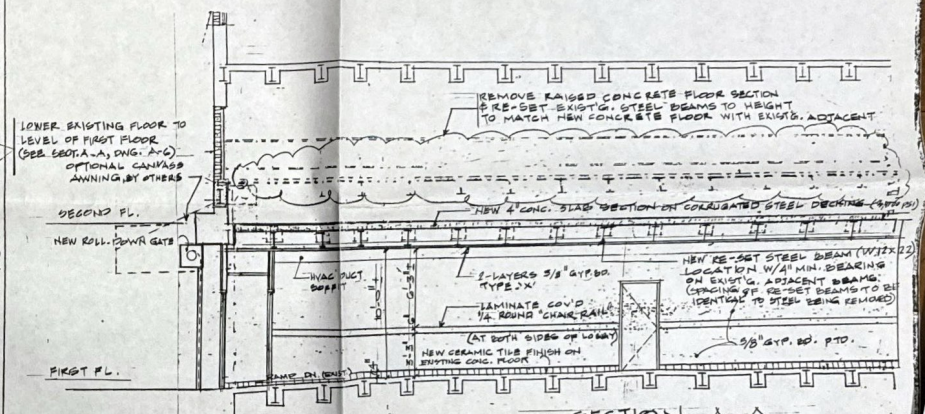

SECTION A-A

N.T.S.

NOTES:

1. 8'-0" ROLL DN. GATE W/ FUSIBLE LINK (1 HR. RTG.)
2. 4'W x 8'H WIRE GLASS W/ SILL @ 4'-0" A.F.F.
3. 4'-0" ROLL DN. GATE W/ FUSIBLE LINK (1 HR. RTG.)

PROFESSIONAL CERTIFICATION
DEPARTMENT OF BUILDINGS
STAMP NUMBER 5 OF 10

NOTE:
THIS PLAN IS APPROVED ONLY FOR WORK INDICATED IN THE APPLICATION SPECIFICATION SHEET. ALL OTHER MATTERS SHOWN ARE NOT TO BE RELIED UPON, OR TO BE CONSIDERED EITHER BEING OR IN ACCORDANCE WITH APPLICABLE CODES.

JUL 28 2000

Approved Per OPPN #2/95
Professional Certification

MARK	DATE	REVISION
1	7-21-00	ADD HVAC EXHAUST FLUE
3	4-4-00	STORE ENCLOSURE / PER. OWNER'S REQUEST
6	2-18-00	STORE-FRONT ELEVATION / PER. OWNER'S REQUEST

REGISTERED ARCHITECT THEODORE G. WHITLEY 01 NEW YORK

WHITLEY DESIGN ASSOCIATES
ARCHITECTS - PLANNERS
230 JAY STREET, BROOKLYN, NEW YORK 11201 (718) 624-6896

Project: F.E.G.S PROJECT BEGIN
• Adult Training School •
367 - 377 East 148 th Street, Bronx, N.Y.

DRAWING NO. A-6

Drawing Title: FIRST FLOOR PLAN & SECTION

SCALE	DRAWN BY	CHECKED BY	DATE	JOB NO.
1/8" = 1'-0"	KEW		1-20-98	97123