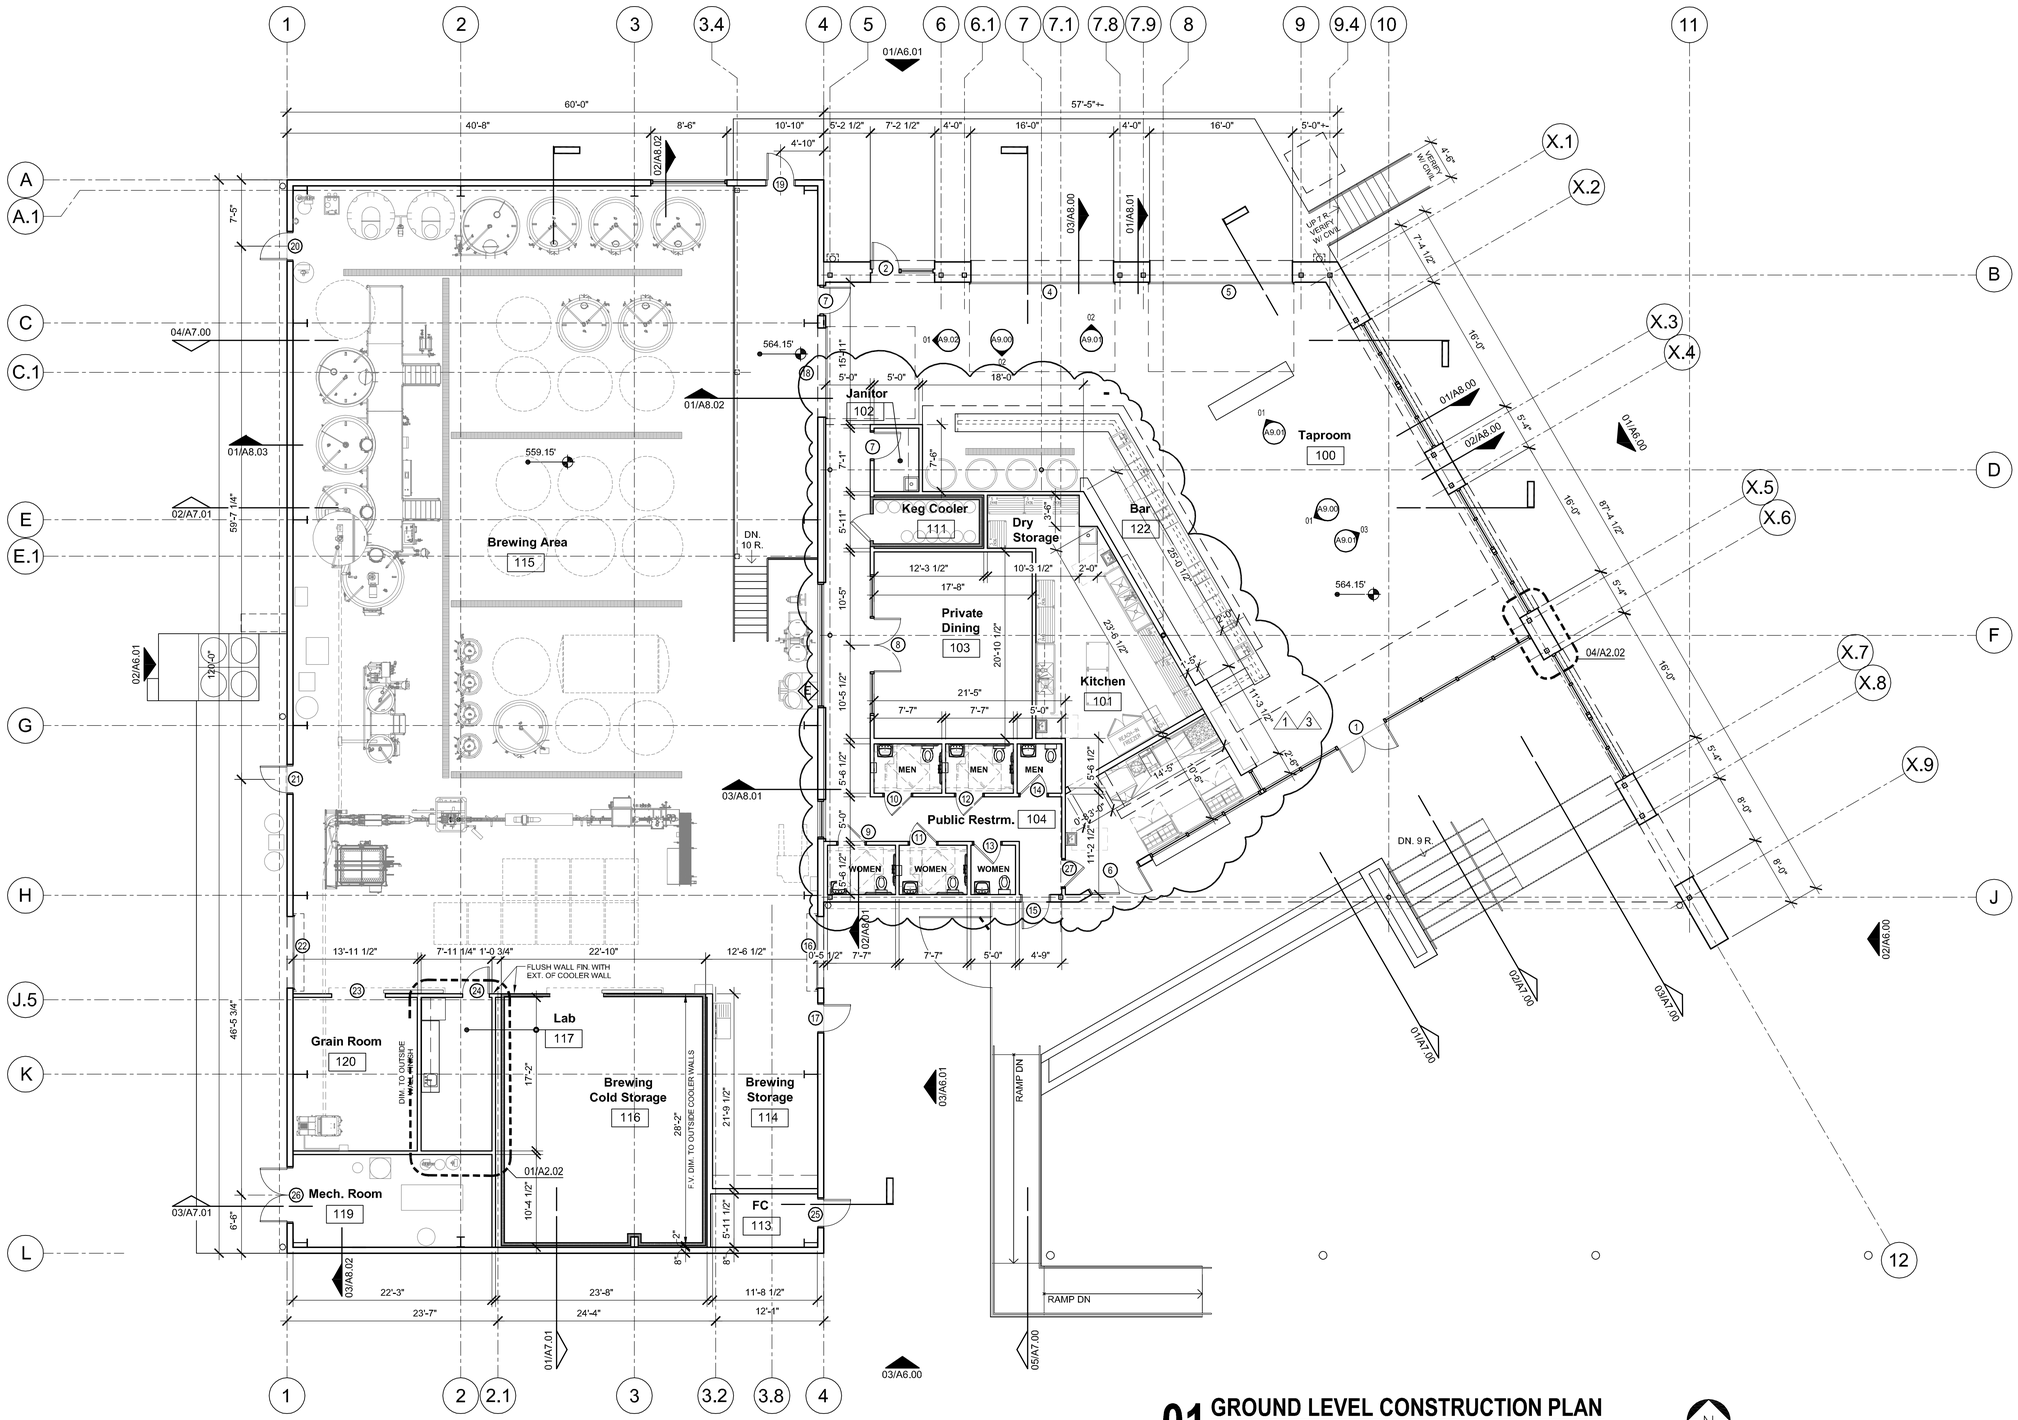

01 GROUND LEVEL CONSTRUCTION PLAN

SCALE: 1/8"=1'-0"

SIREN ROCK BREWING CO.

CONSULTANTS

SIREN ROCK BREWING CO.

310 S. GOLIAD ST., ROCKWALL, TX 75087

REGISTERED ARCHITECT
MARK R. HOBBS
19984
STATE OF TEXAS
05/31/21

REVISION

1 CITY COMMENTS & OWNER REV.
2 CITY COMMENTS
3 CLARIFICATION

DRAWN BY:	CHECKED BY:
ORIG. DATE: 09/18/19	REV. ISSUE DATE: 07/14/20

ISSUED FOR: PERMIT

CONTENTS: GROUND LEVEL CONSTRUCTION PLAN

SHEET NO. A2.00