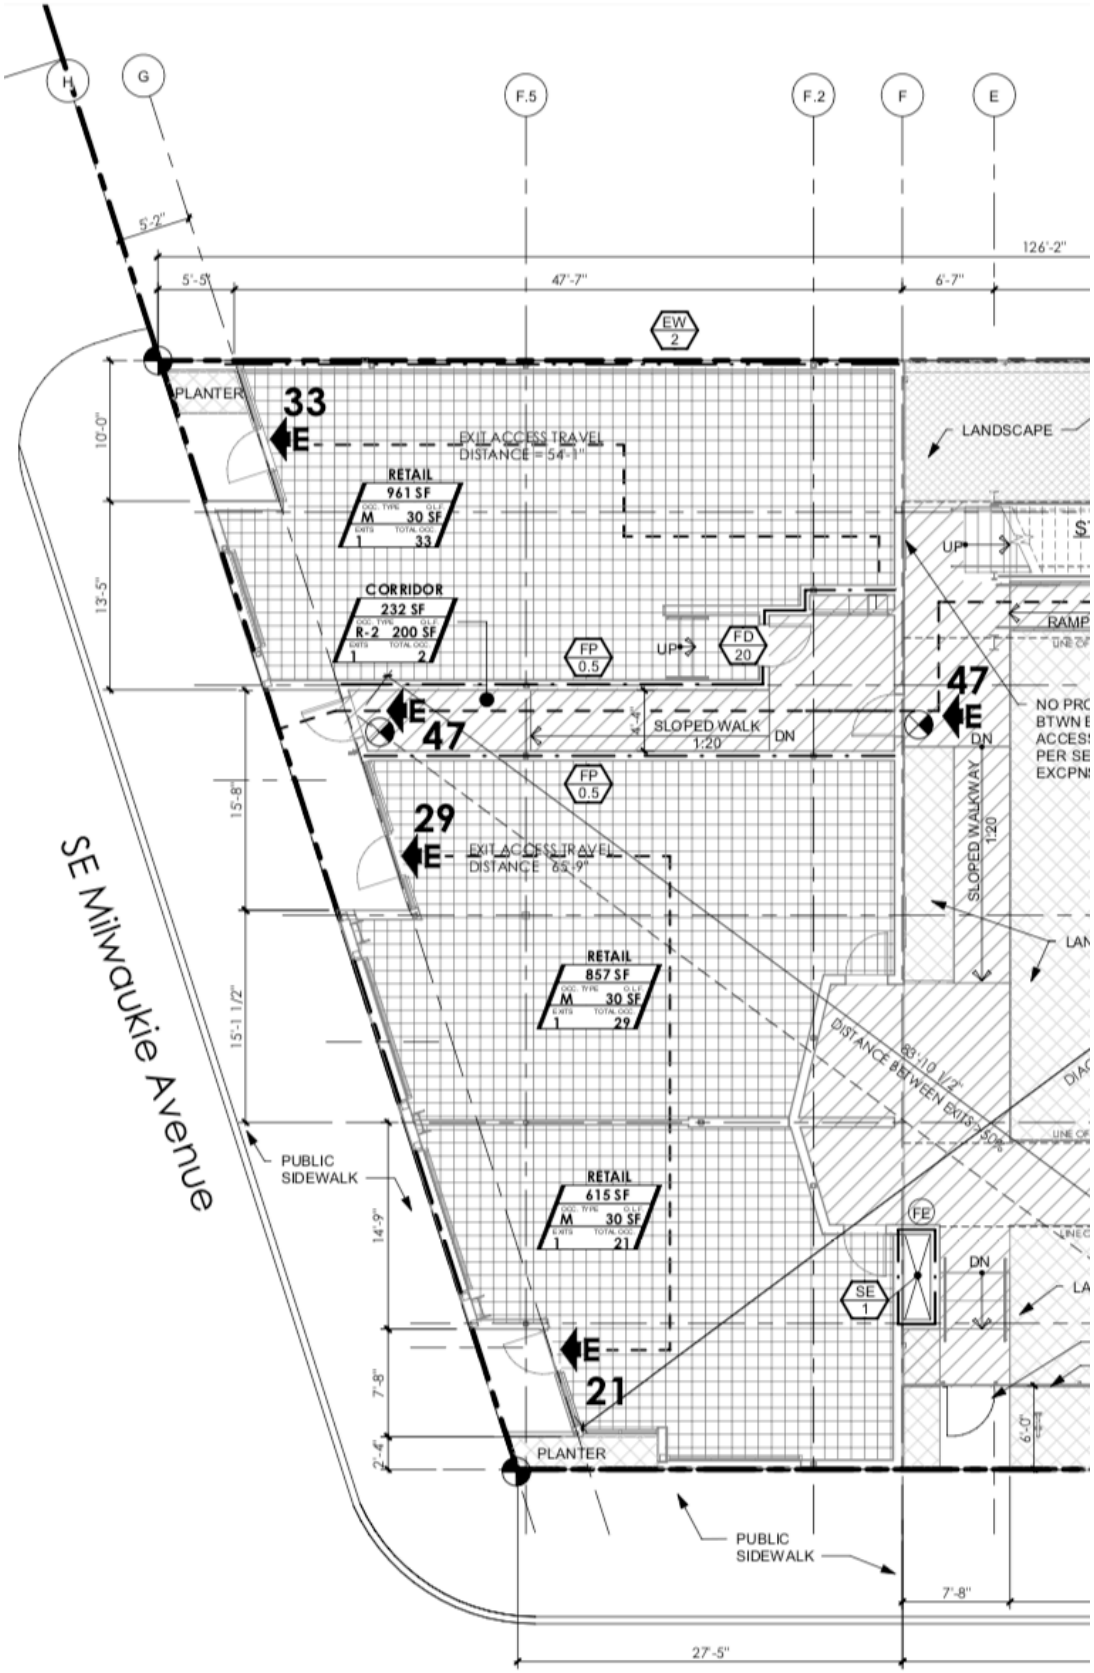

BUILDING ONE SE Cora Str

1 / CODE PLAN / LEVEL 1
scale: 1/8" = 1'-0"