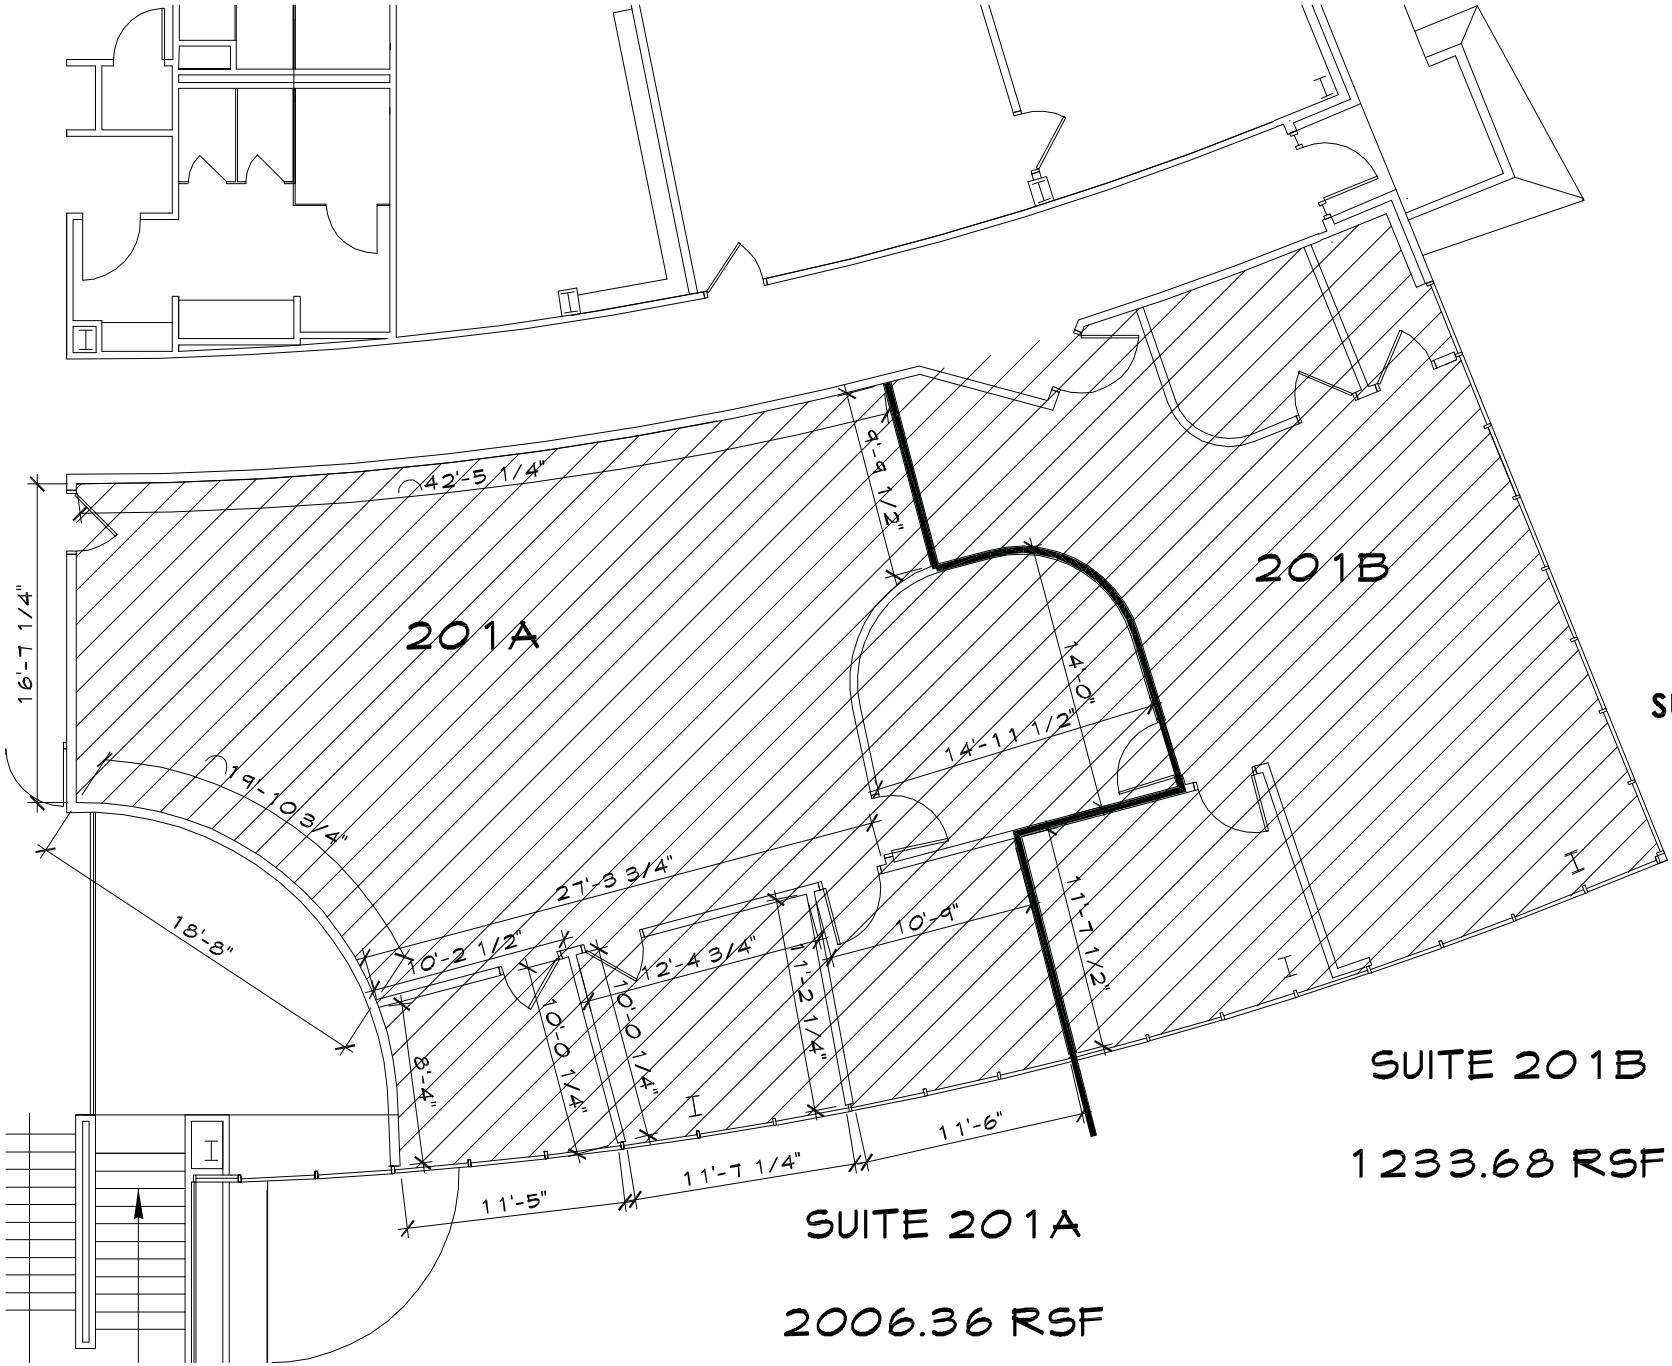

A FLOOR PLAN
SCALE: N.T.S.
NORTH

kinslow, keith & todd, inc.
architecture | interiors | engineering

tel 918.744.4270
fax 918.744.7849
2200 south utica place, suite 200
tulsa, oklahoma 74114
www.kktarchitects.com

LANDPOINT PLACE OFFICE BLDG. SUITE 201A & 201B

7712 S. YALE
TULSA, OK
UPPER
LEVEL

CORPORATE
REALTY
ADVISORS

SCALE	N.T.S.
FILE NAME	lpbLE201LE1_ELS
MANAGER	LBF
DRAWN BY	ELS
6/3/14	

LEASING
PLAN
LE-1