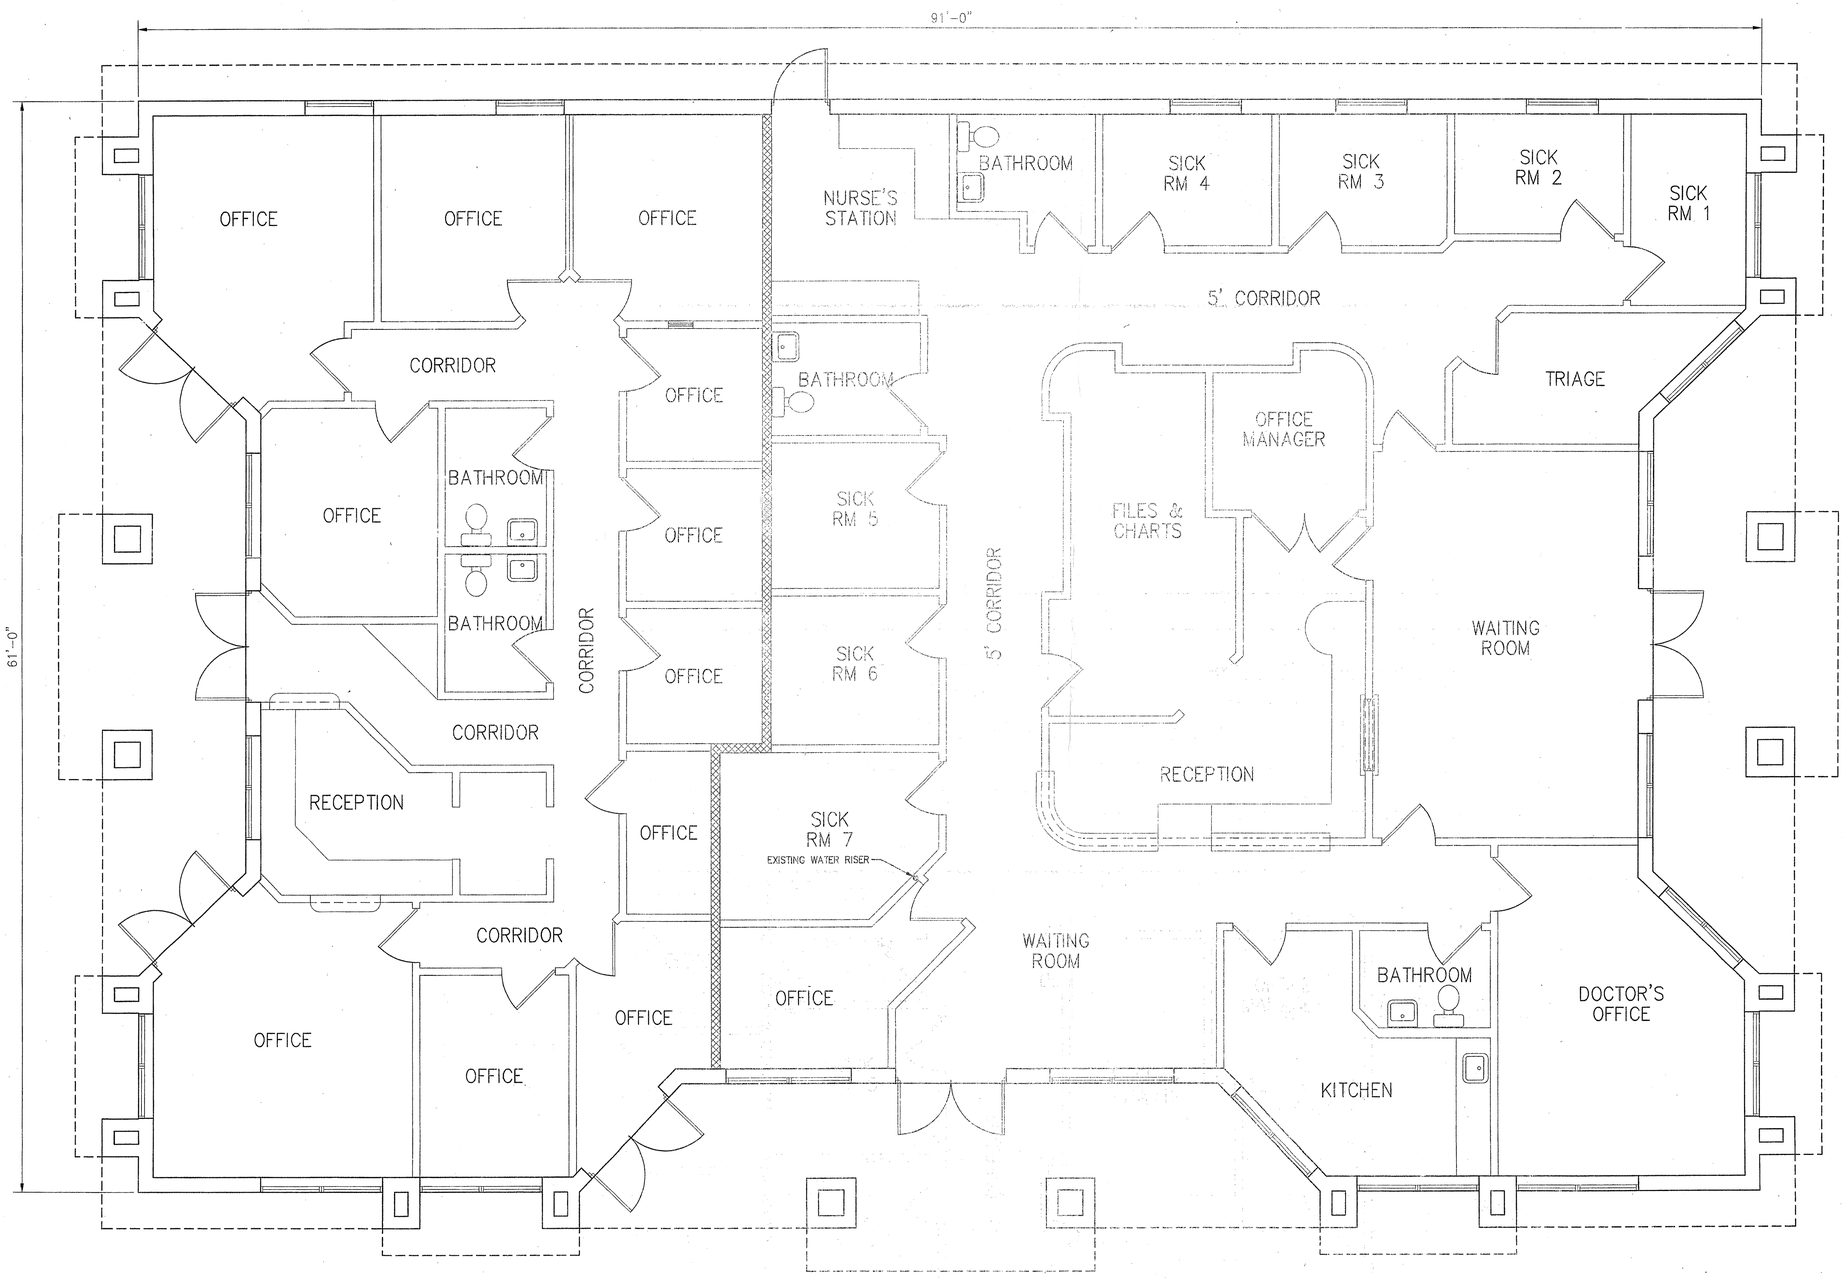

EXISTING FLOOR PLAN

SCALE: 1/4" = 1'-0"

DONALD B. CAHILL ASSOCIATES

DON CAHILL Architect

708 110th Avenue North, Naples, FL 34108 · 239-597-6626

NAPLES PEDIATRICS
EXPANSION & RENOVATION PLANS
5400 PARK CENTRAL COURT
NAPLES, FLORIDA

Date: 04/20/04

Dwn: M L CAHILL

Revisions:

NO.	DESCRIPTION	DATE

Sheet #: 1