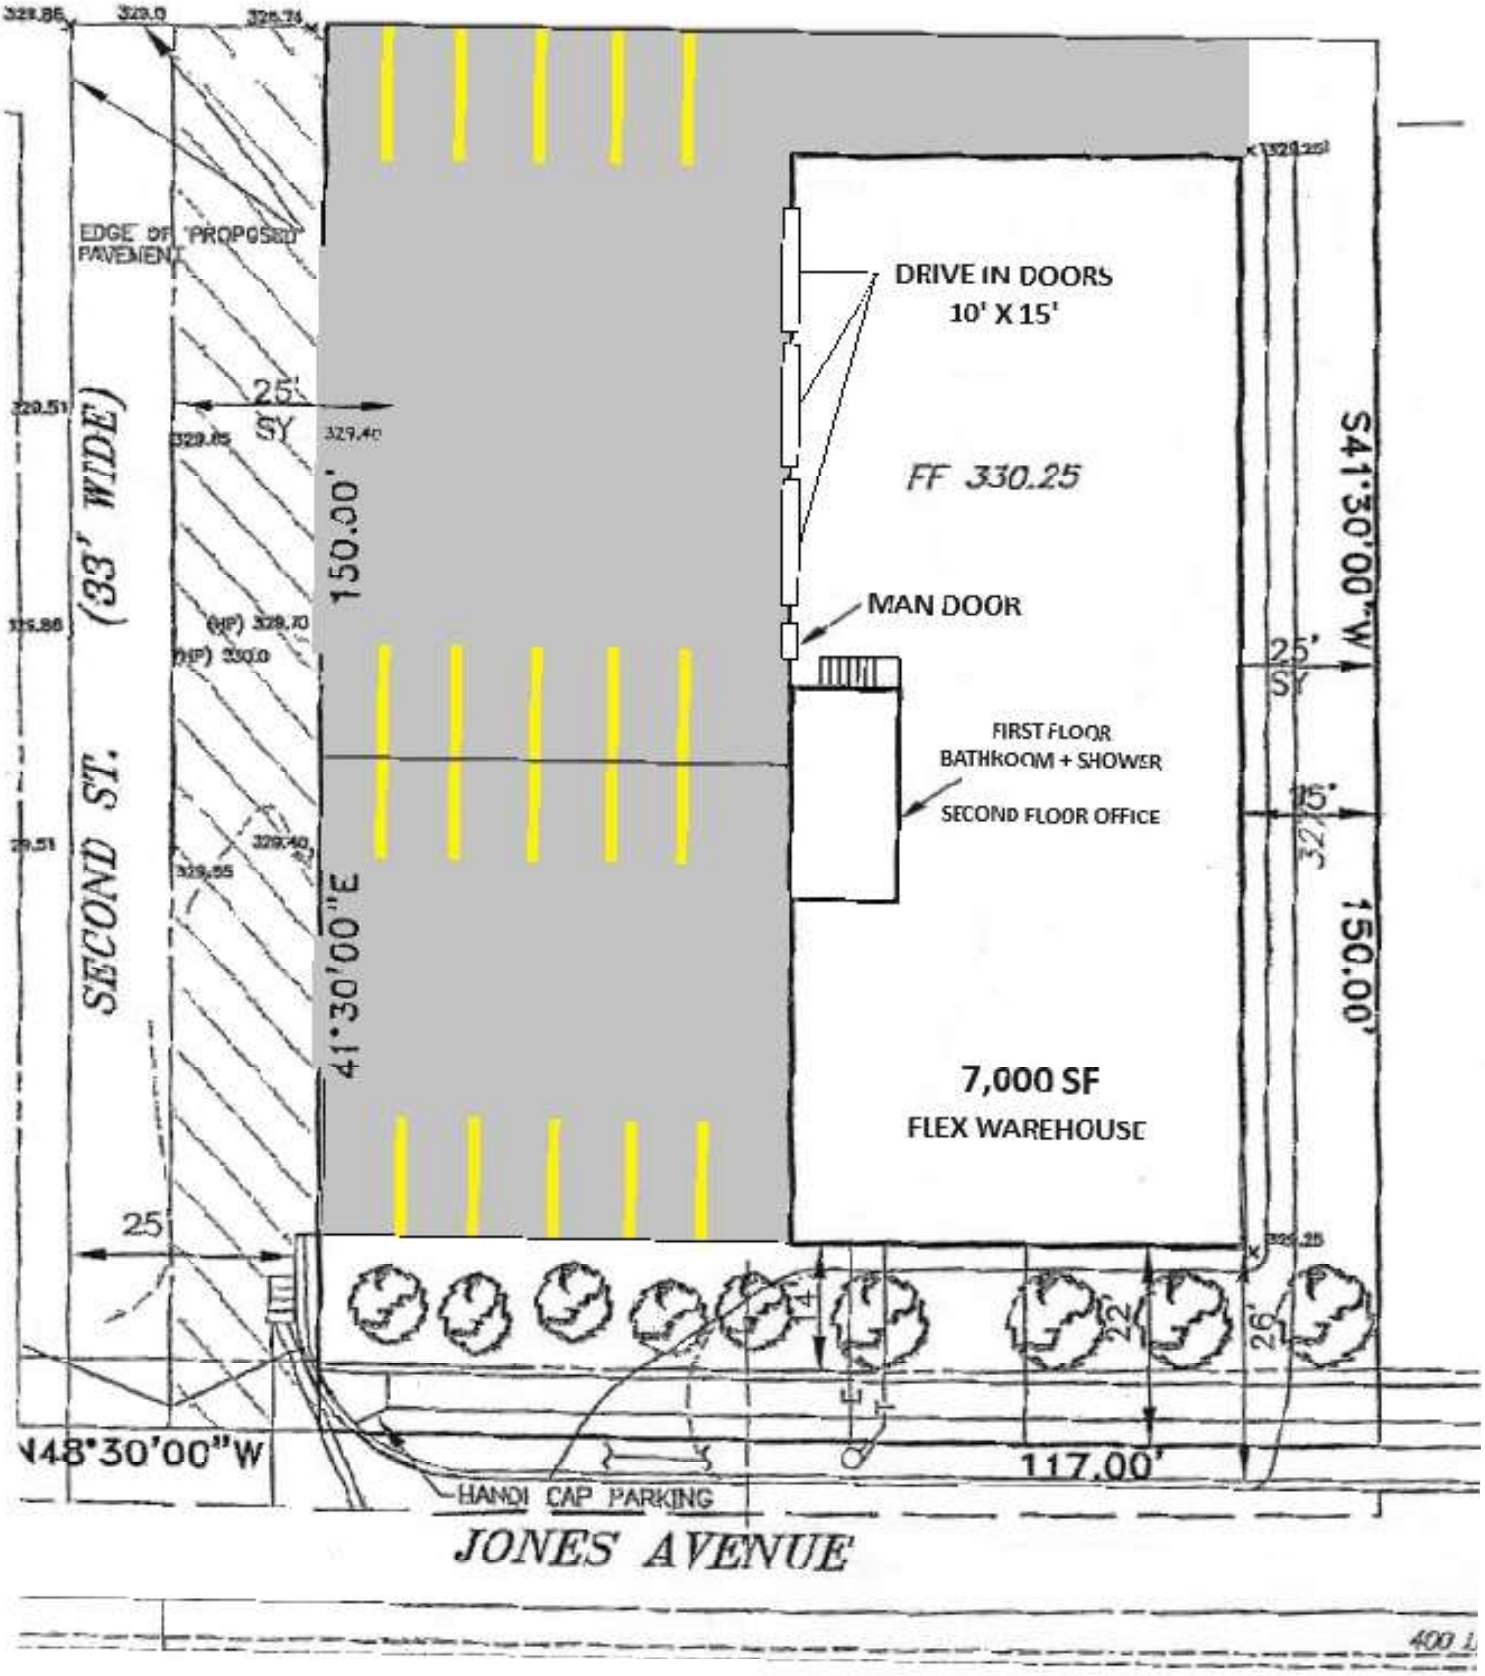
EDGE OF PROPOSED PAVEMENT
DRIVE IN DOORS
10' X 15'
FF 330.25
MAN DOOR
FIRST FLOOR
BATHROOM + SHOWER
SECOND FLOOR OFFICE
7,000 SF
FLEX WAREHOUSE
SECOND ST. (33' WIDE)
150.00'
41°30'00"E
S41°30'00"W
150.00'
25'
SY
25'
SY
25
117.00'
N48°30'00"W
HANDI CAP PARKING
JONES AVENUE