SITE SURVEY

LOT 1 OF VOLUME 18, CERTIFIED SURVEY MAPS, PAGE 154 (MAP #2993-DOCUMENT #794079), DOOR COUNTY RECORDS, LOCATED IN PART OF SUBDIVISION 16 OF THE SOUTHEAST 1/4 OF THE NORTHWEST 1/4 OF SECTION 5, T27N-R26E, CITY OF STURGEON BAY, DOOR COUNTY, WISCONSIN.

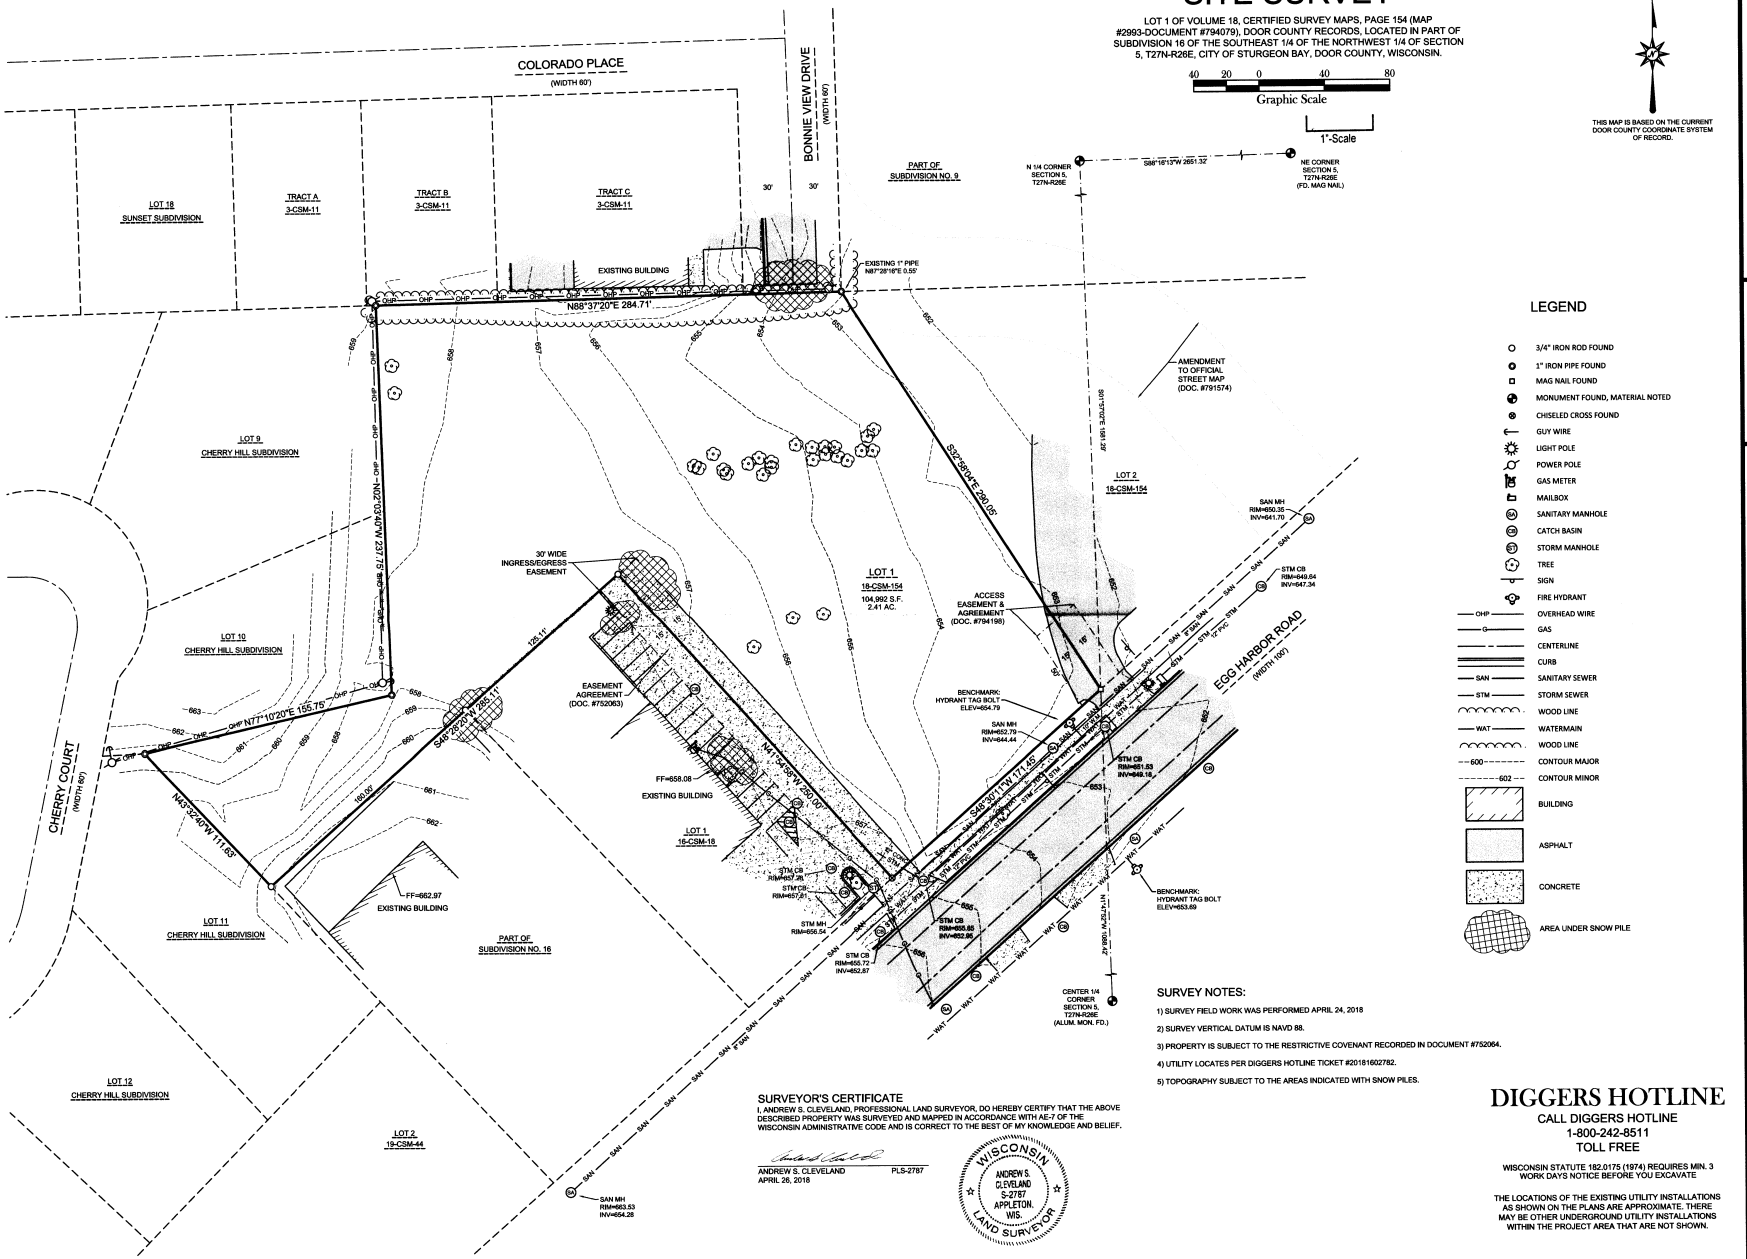

THIS MAP IS BASED ON THE CURRENT DOOR COUNTY COORDINATE SYSTEM OF RECORD.

40 20 0 40 80
Graphic Scale
1"=Scale

LEGEND

- 3/4" IRON ROD FOUND
- 1" IRON PIPE FOUND
- MAG NAIL FOUND
- MONUMENT FOUND, MATERIAL NOTED
- CHISELED CROSS FOUND
- GUY WIRE
- LIGHT POLE
- POWER POLE
- GAS METER
- MAILBOX
- SANITARY MANHOLE
- CATCH BASIN
- STORM MANHOLE
- TREE
- SIGN
- FIRE HYDRANT
- OVERHEAD WIRE
- GAS
- CENTERLINE
- CURB
- SANITARY SEWER
- STORM SEWER
- WOOD LINE
- WATERMAIN
- WOOD LINE
- CONTOUR MAJOR
- CONTOUR MINOR
- BUILDING
- ASPHALT
- CONCRETE
- AREA UNDER SNOW PILE

SURVEY NOTES:

1) SURVEY FIELD WORK WAS PERFORMED APRIL 24, 2018
2) SURVEY VERTICAL DATUM IS NAVD 88.
3) PROPERTY IS SUBJECT TO THE RESTRICTIVE COVENANT RECORDED IN DOCUMENT #752064.
4) UTILITY LOCATES PER DIGGERS HOTLINE TICKET #20181602782.
5) TOPOGRAPHY SUBJECT TO THE AREAS INDICATED WITH SNOW PILES.

SURVEYOR'S CERTIFICATE

I, ANDREW S. CLEVELAND, PROFESSIONAL LAND SURVEYOR, DO HEREBY CERTIFY THAT THE ABOVE DESCRIBED PROPERTY WAS SURVEYED AND MAPPED IN ACCORDANCE WITH AE-7 OF THE WISCONSIN ADMINISTRATIVE CODE AND IS CORRECT TO THE BEST OF MY KNOWLEDGE AND BELIEF.

ANDREW S. CLEVELAND PLS-2787
APRIL 26, 2018

WISCONSIN
ANDREW S.
CLEVELAND
S-2787
APPLETON,
WIS.
LAND SURVEYOR

DIGGERS HOTLINE

CALL DIGGERS HOTLINE
1-800-242-8511
TOLL FREE

WISCONSIN STATUTE 182.0175 (1974) REQUIRES MIN. 3 WORK DAYS NOTICE BEFORE YOU EXCAVATE

THE LOCATIONS OF THE EXISTING UTILITY INSTALLATIONS AS SHOWN ON THE PLANS ARE APPROXIMATE. THERE MAY BE OTHER UNDERGROUND UTILITY INSTALLATIONS WITHIN THE PROJECT AREA THAT ARE NOT SHOWN.

MACH IV
ENGINEERING • SURVEYING • ENVIRONMENTAL
2260 Salscheider Court Green Bay, WI 54313
PH:920-569-5765; Fax: 920-569-5767
www.mach-iv.com

JEWELL ASSOCIATES

1014 EGG HARBOR ROAD

SITE SURVEY

NO.	REVISION DESCRIPTION

DATE: APRIL 25, 2018
DRAFTED BY: RJO
CHECKED BY: BRW
PROJECT NO.: 1518-01-18
DRAWING NUMBER 1359
SHEET NUMBER 1 OF 1
281-62-16-0001181

020040