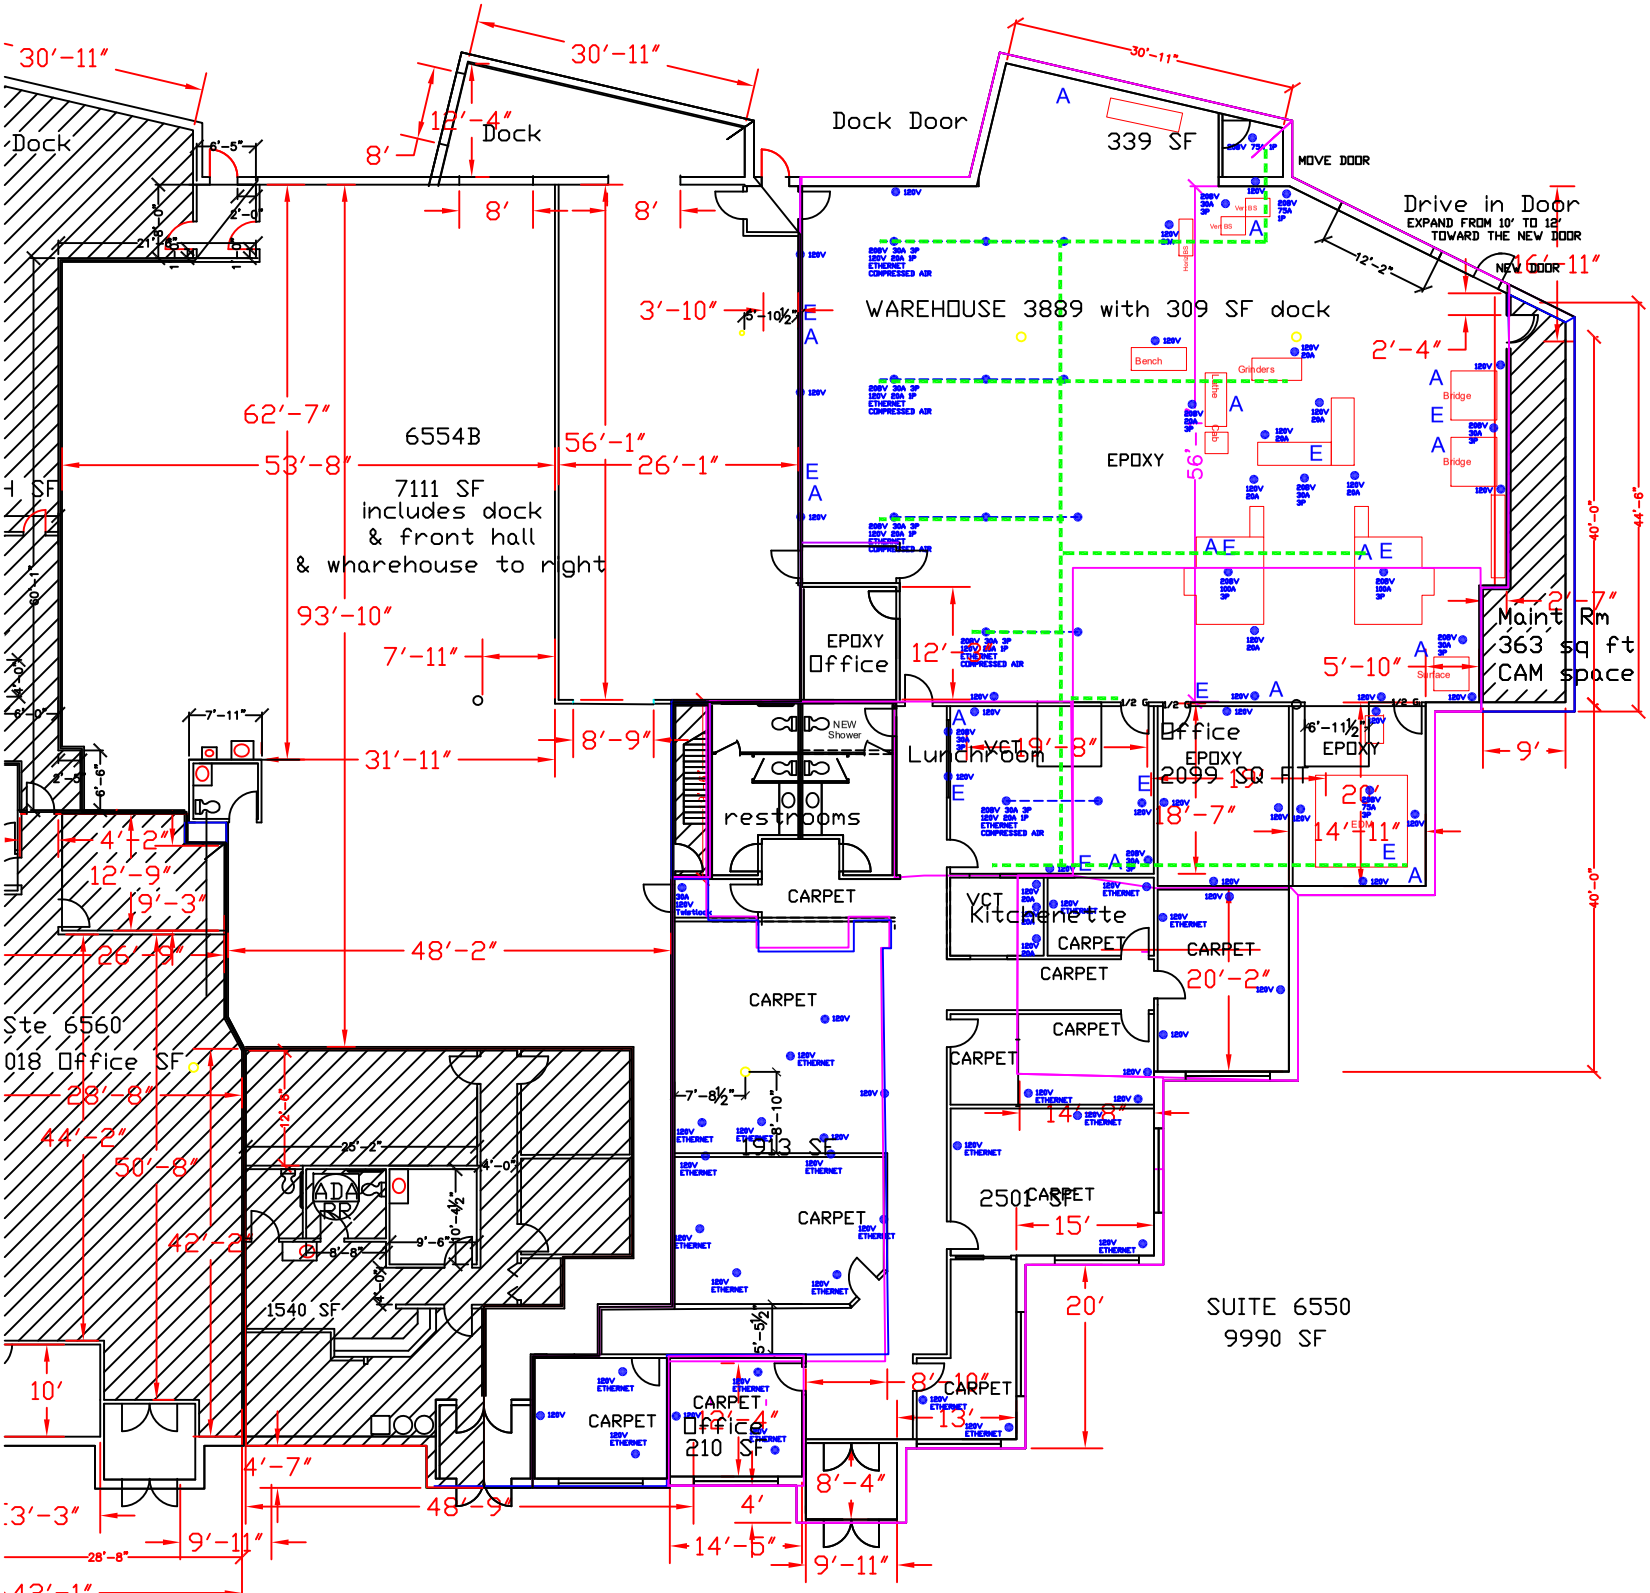
Dock
Dock
Dock Door
339 SF
MOVE DOOR
Drive in Door
EXPAND FROM 10' TO 12' TOWARD THE NEW DOOR
NEW DOOR
WAREHOUSE 3889 with 309 SF dock
6554B
7111 SF
includes dock
& front hall
& wharehouse to right
EPOXY
EPOXY
Office
Maint Rm
363 sq ft
CAM space
NEW Shower
restrooms
Lunchroom
VCT
Office
EPOXY
2099 SQ FT
EPOXY
CARPET
VCT
Kitchenette
CARPET
CARPET
CARPET
CARPET
CARPET
CARPET
CARPET
CARPET
CARPET
CARPET
1913 SF
2501 SF
Office
210 SF
Ste 6560
018 Office SF
ADA
RR
1540 SF
SUITE 6550
9990 SF