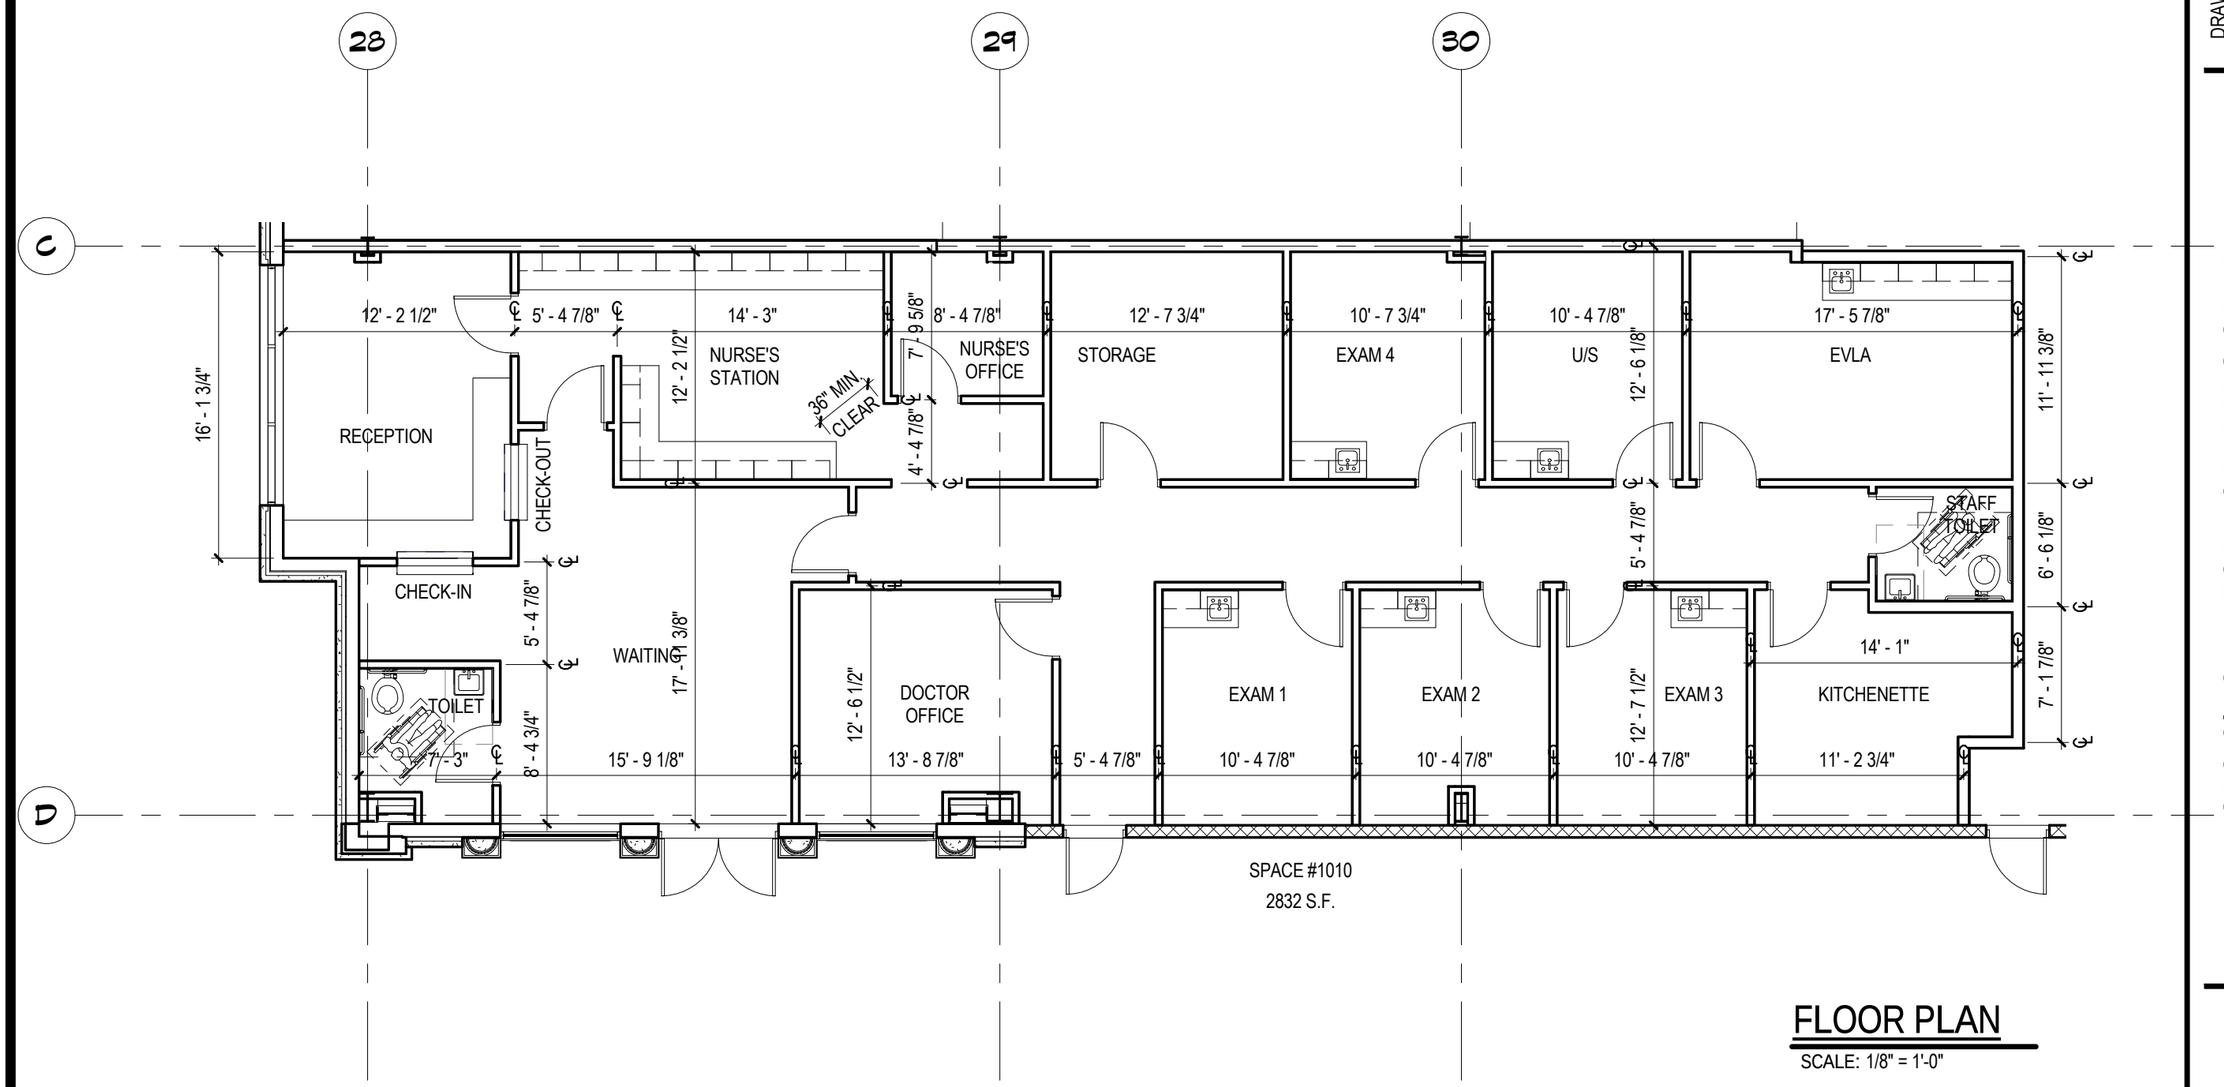

FLOOR PLAN

SCALE: 1/8" = 1'-0"

STC CIRCULATORY CENTERS OF WV

FLOOR PLAN

DRAWN BY: rlg

ISSUE DATE: 09.24.14

ARCHITECT PROJECT NO. 21126

SHEET NO. T1010

Omni Associates - Architects, Inc.
1543 Fairmont Avenue • Fairmont, WV 26554
Voice 304.367.1417 • omniassociates.com

COPYRIGHT. © ALL RIGHTS RESERVED. REPRODUCTION IN WHOLE OR IN PART IS PROHIBITED. THIS DRAWING IS AN INSTRUMENT OF SERVICE, IS THE PROPERTY OF THE ARCHITECT AND MAY NOT BE USED IN ANY WAY WITHOUT WRITTEN PERMISSION OF THIS FIRM.