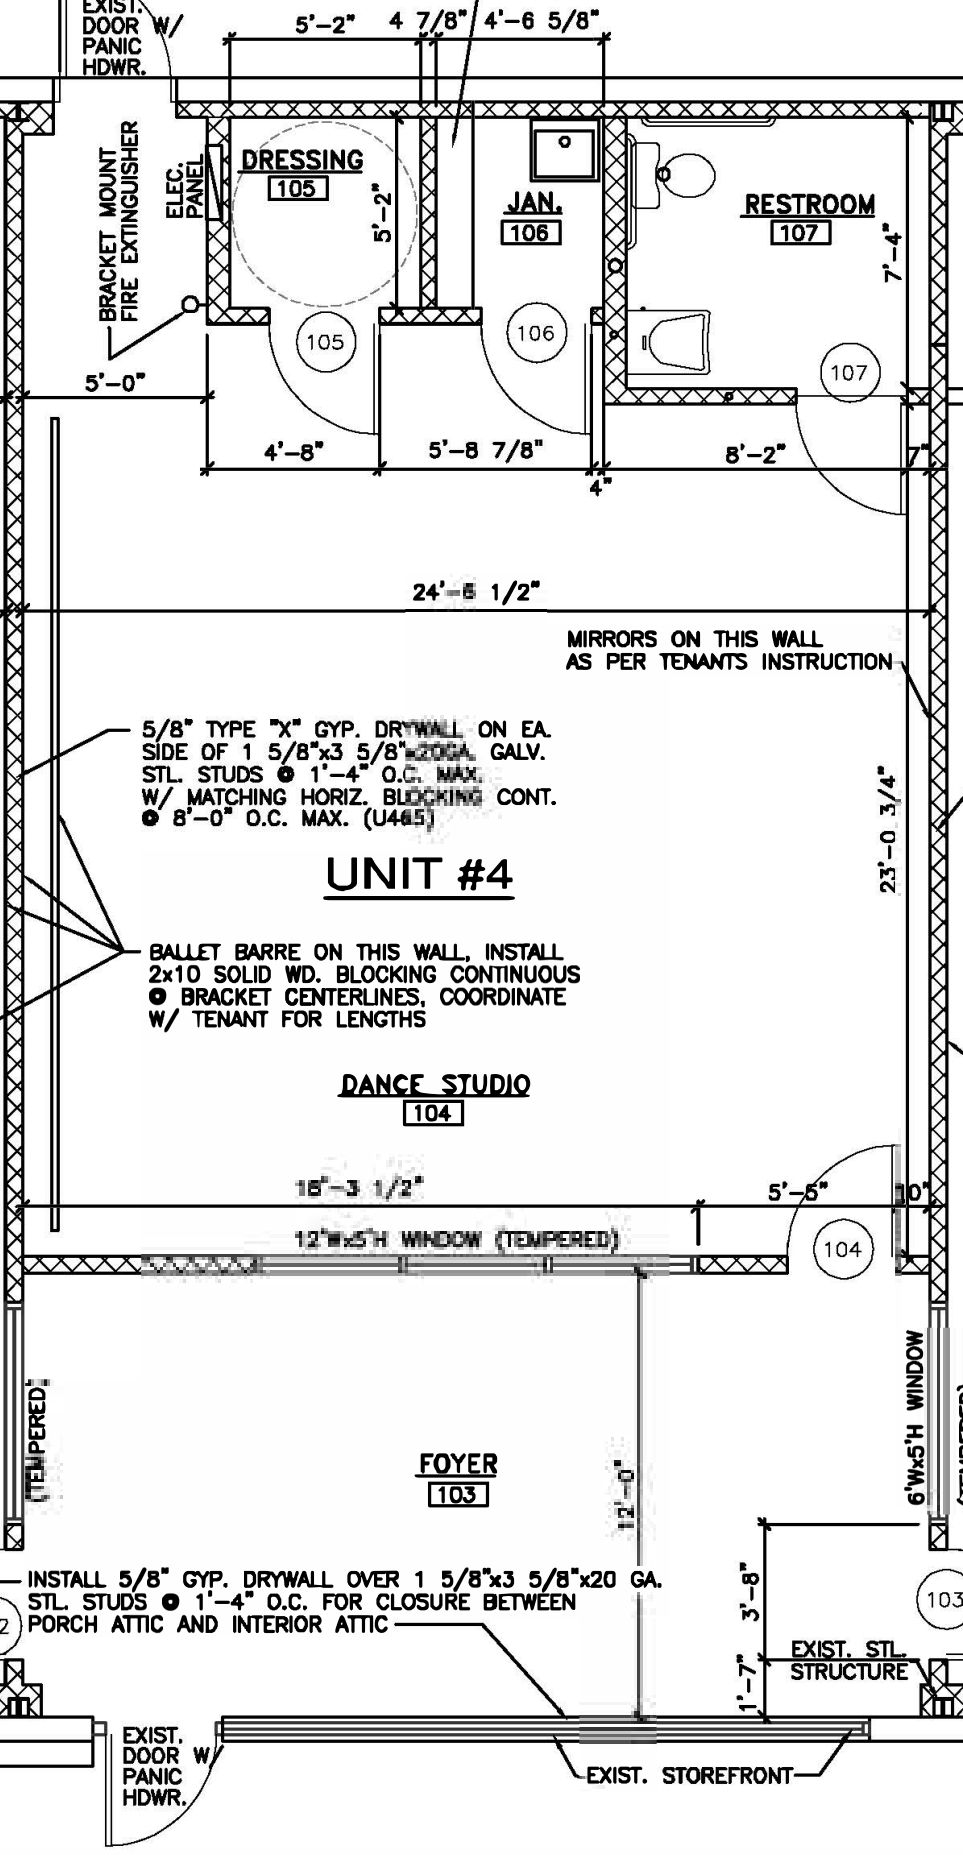
EXIST. DOOR W/ PANIC HDWR.
5'-2"
4 7/8"
4'-6 5/8"
BRACKET MOUNT FIRE EXTINGUISHER
ELEC. PANEL
DRESSING
105
5'-2"
JAN.
106
RESTROOM
107
7'-4"
105
106
107
5'-0"
4'-8"
5'-8 7/8"
8'-2"
7"
4"
24'-6 1/2"
MIRRORS ON THIS WALL AS PER TENANTS INSTRUCTION
5/8" TYPE "X" GYP. DRYWALL ON EA. SIDE OF 1 5/8"x3 5/8"x20GA. GALV. STL. STUDS @ 1'-4" O.C. MAX. W/ MATCHING HORIZ. BLOCKING CONT. @ 8'-0" O.C. MAX. (U465)
UNIT #4
23'-0 3/4"
BALLET BARRE ON THIS WALL, INSTALL 2x10 SOLID WD. BLOCKING CONTINUOUS @ BRACKET CENTERLINES, COORDINATE W/ TENANT FOR LENGTHS
DANCE STUDIO
104
18'-3 1/2"
5'-5"
10"
12"Wx5'H WINDOW (TEMPERED)
104
(TEMPERED)
FOYER
103
12'-0"
6'Wx5'H WINDOW
INSTALL 5/8" GYP. DRYWALL OVER 1 5/8"x3 5/8"x20 GA. STL. STUDS @ 1'-4" O.C. FOR CLOSURE BETWEEN PORCH ATTIC AND INTERIOR ATTIC
3'-8"
1'-7"
EXIST. STL. STRUCTURE
103
EXIST. DOOR W/ PANIC HDWR.
EXIST. STOREFRONT