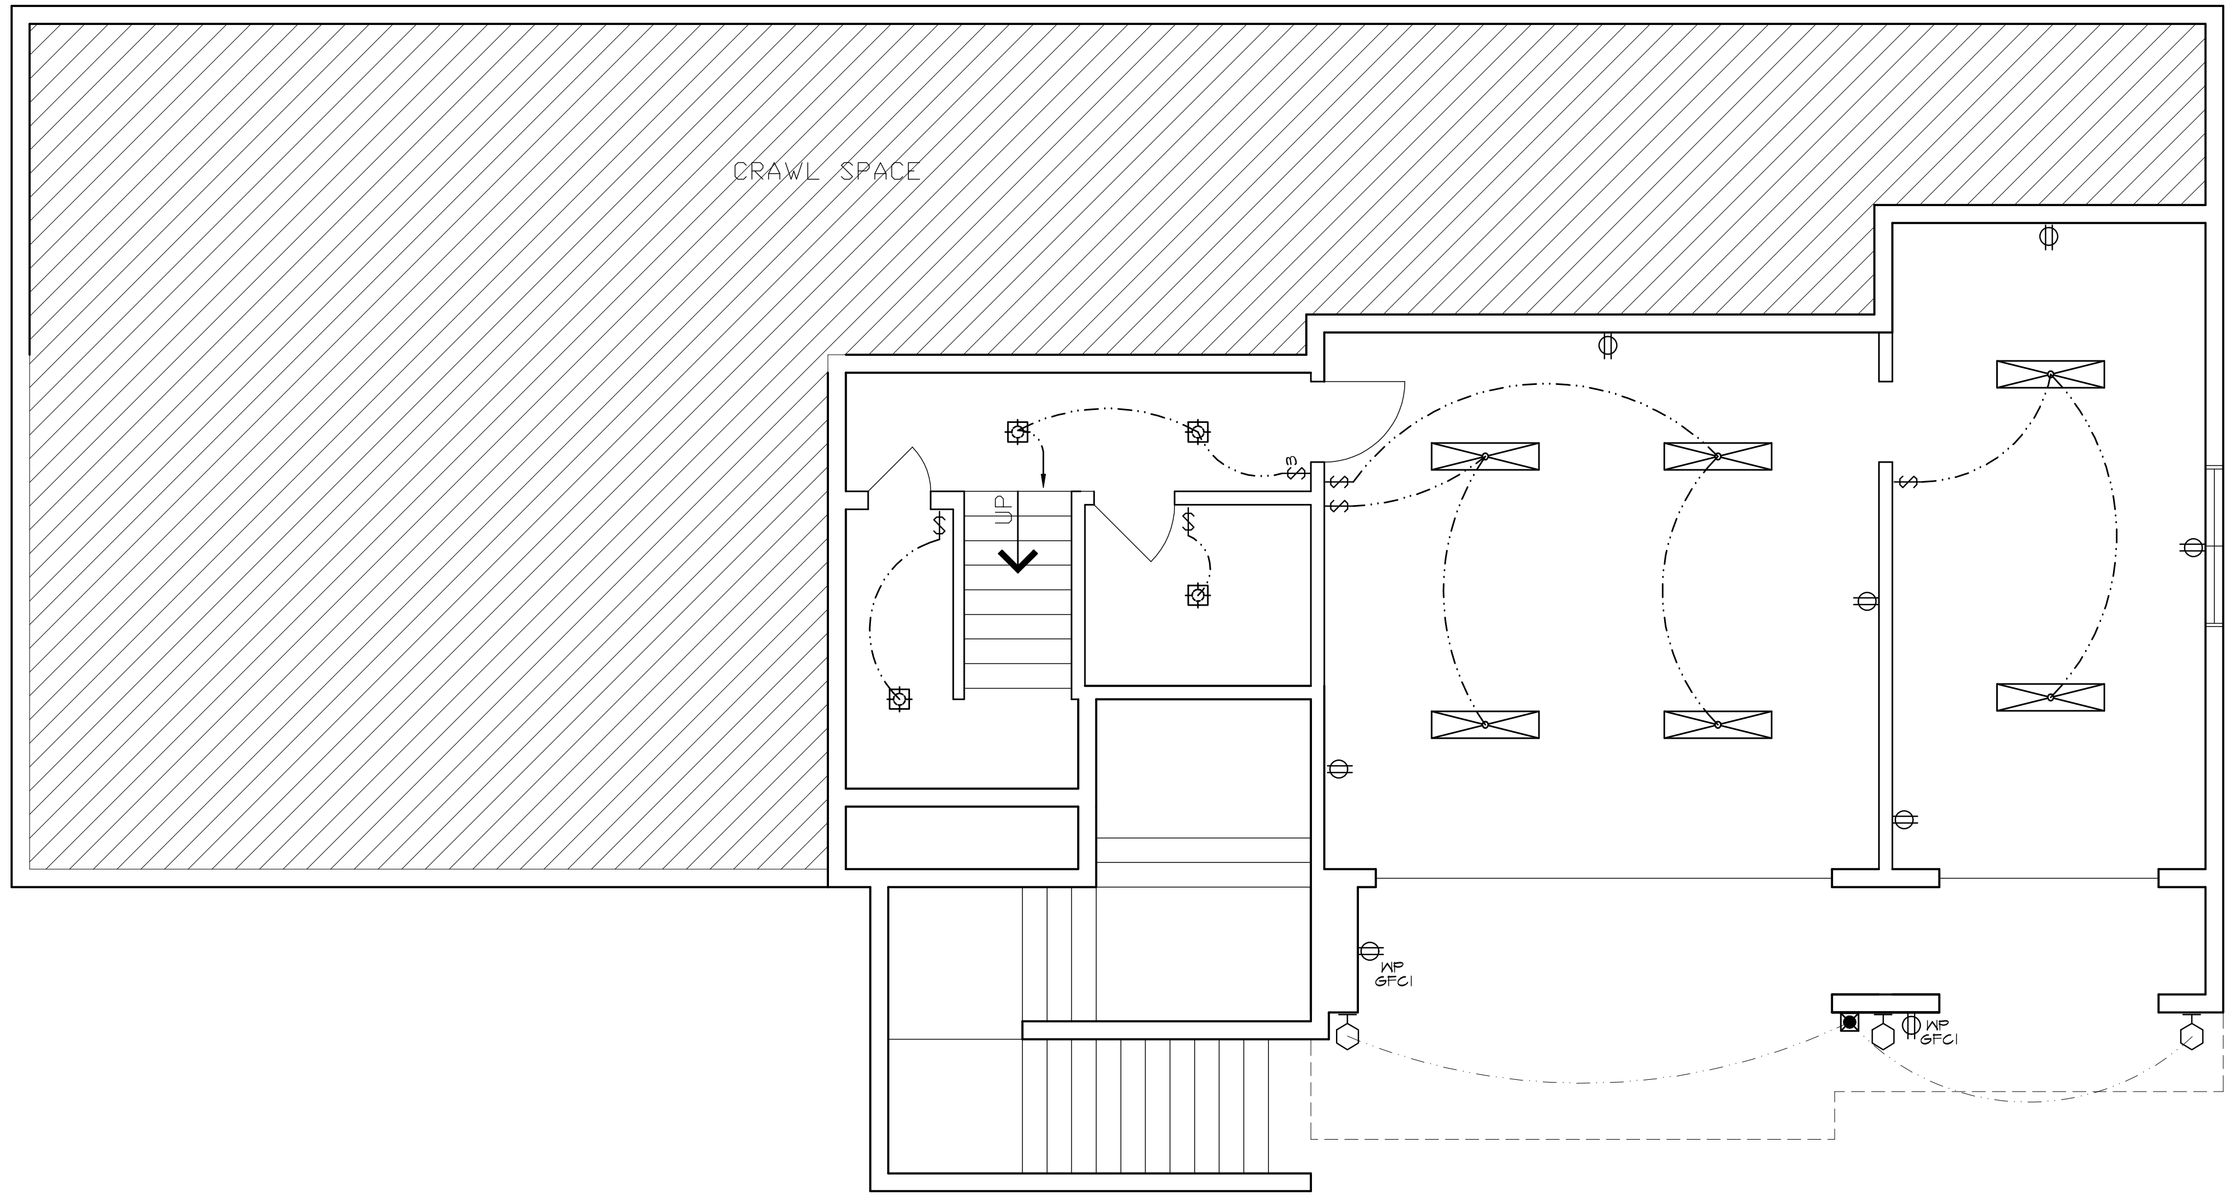

GROUND FLOOR ELECTRICAL LAYOUT

1/4" = 1'-0"

ELECTRICAL SYMBOLS

$	SINGLE POLE SWITCH	C	CARBON MONOXIDE DETECTOR
	110V CONVENIENCE OUTLET		FLOUR. FAN LIGHT COMBO (V.T.O.)
220V	220V APPLIANCE OUTLET	GFI	= GROUND FAULT INTERRUPT
	TELEPHONE JACK	WP	= WATERPROOF (U.L) RATING
	PHOTO MOTION SENSOR		FLOOD LIGHTS W/ PHOTO & MOTION SENSOR
	INTERIOR CEILING LIGHT (W/ 1 40 W. COMP. FLUORESCENT)		INTERIOR CEILING LIGHT (W/ 2 40 W. COMP. FLUORESCENT)
	WALL MOUNT PORCH LANTERN (INCAN. LIGHT W/ PHOTO SENSOR AND W/ MOTION SENSOR)		(2) 4FT. TUBES T8 FLUORESCENT SHOP LIGHT FIXTURE
	RECESSED CEILING FIXTURES (18 W. COMPACT FLUORESCENT)		
	SMOKE DETECTOR		

ADMINISTERED CODES: 2019 ED CAL. BLDG. CODE
2019 ED CAL. TITLE-24 PT. 1 & 6 ENERGY
2019 ED CAL. TITLE-24 PT. 2 ACCESSIBILITY
2019 ED CALIFORNIA GREEN BUILDING STANDARDS
2019 ED CALIFORNIA BUILDING CODE
2019 ED CALIFORNIA ELECTRICAL CODE
2019 ED CALIFORNIA PLUMBING CODE
2019 ED CALIFORNIA FIRE CODE
2019 ED CALIFORNIA RESIDENTIAL CODE

No.	REVISION	DATE	BY
1			ASC
2			
3			
4			
5			
6			
7			

ENGINEER

THE DESIGN & INFORMATION SHOWN ON THIS DRAWING SHEET ARE CONFIDENTIAL AND ARE PROTECTED BY U.S. COPYRIGHT LAWS. REPRODUCTIONS IN WHOLE OR IN PART SHALL NOT BE MADE WITHOUT PRIOR EXPRESSED WRITTEN PERMISSION.

DESIGNER

CANET DESIGN GROUP
8900 THORNTON RD. STE. 6
STOCKTON, CA 95209
(209) 598-6801

OWNER / AGENT

PROJECT MANAGER

(NAME) (DATE)

PROJECT / OWNER

PROPOSED NEW HOME FOR
A & Y HERNANDEZ RESIDENCE
LUPINE LANE, SANTA CRUZ, CA 95065
SANTA CRUZ, CALIFORNIA
APN-025-013-46

Sheet Contents

ELECTRICAL GROUND FLOOR PLAN

JOB NO.	
DATE	10-14-19
DESIGNER	ASC
DRAFTER	
CHECKER	

Sheet Number

E3

2 OF 6