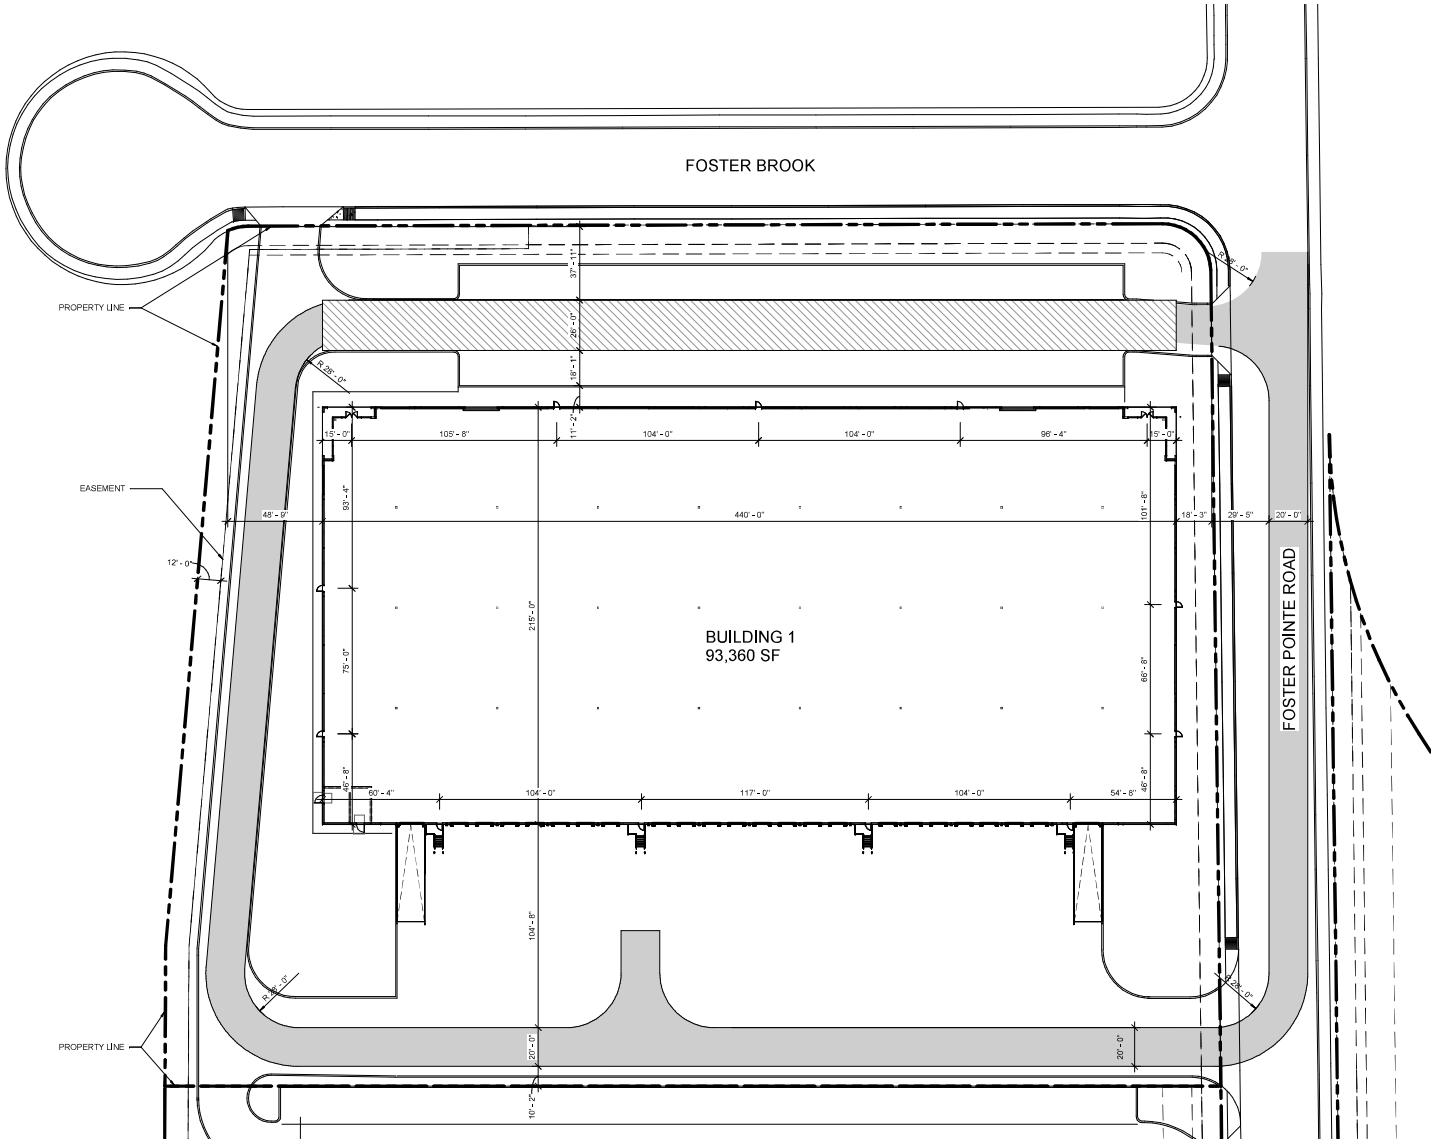

OVERALL FIRE MARSHAL PLAN

SCALE: **1/32" = 1'-0"**

powers brown architecture

2100 Travis Street,
Suite 501
Houston, Texas 77002
713.224.0456
713.224.0457 fax

www.powersbrown.com

PROJECT TITLE

FOSTER POINTE BUILDING 1

1215 FOSTER BROOK
SAN ANTONIO, TX 78219

A PROJECT FOR

TC AUSTIN

GENERAL NOTES

- DESIGNATED FIRE ACCESS LANE - MINIMUM 20'-0"
- DESIGNATED AERIAL APPARATUS LANE - MINIMUM 26'-0"
- NOT IN SCOPE
- FDC — FIRE DEPARTMENT CONNECTION
- FDA — FIRE DEPARTMENT ACCESS DOOR
- HOSE LAY MAX = XXX'
- FH — PROPOSED FIRE HYDRANT
- EFH — EXISTING FIRE HYDRANT

A PROVIDE FIRE LANE STRIPPING PER LOCAL JURISDICTION

B FIRE DEPARTMENT ACCESS LANE SITE CONCRETE PAVING TO BE CAPABLE OF WITHSTANDING 90,000 LBS UNDER ALL WEATHER CONDITIONS

C FIRE LANE RADII TO BE 28'-0"

CAMPUS KEY PLAN

PLACE CAMPUS KEY PLAN HERE
ON ALL OVERALL BUILDING AND SITE PLAN SHEETS

△	DATE	REVISION
	07-07-2022	DD SET

PROJECT NO: 211189
DRAWN BY: LJ
CHECKED BY: AH

SHEET NAME

FIRE MARSHAL

SEAL

BRUCE J. WALCK
REGISTRATION #83065
PRELIMINARY
NOT FOR CONSTRUCTION, PERMIT,
OR BIDDING PURPOSES
CURRENT AS OF:
7/12/2022
6:03:54 PM

SHEET NUMBER

FM101

C:\Users\allen\Documents\211189_CENTRAL_R21_B1_allenAOXZC.rvt

7/12/2022 6:03:54 PM