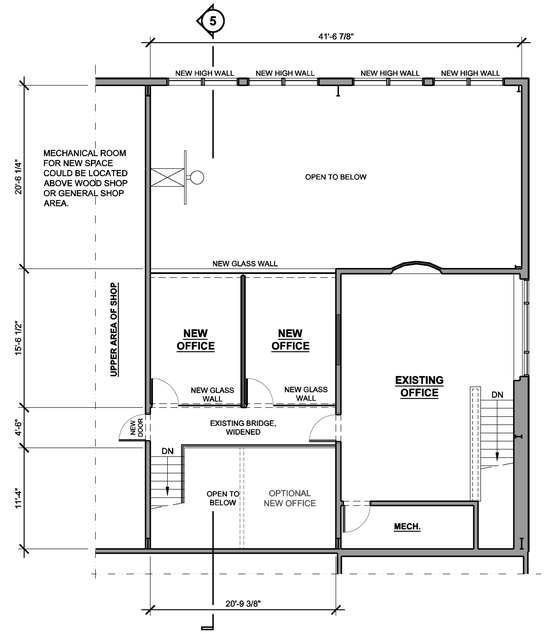

NEW SECOND FLOOR PLAN - OPTION B (3)

SCALE: 1/8" = 1'-0"

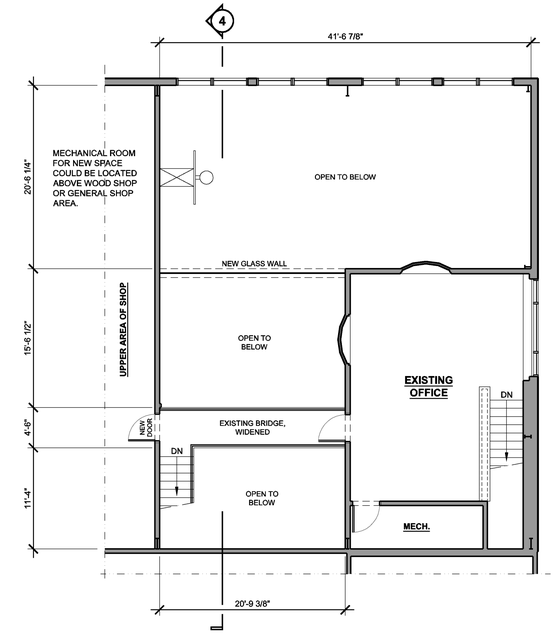

NEW SECOND FLOOR PLAN - OPTION A (2)

SCALE: 1/8" = 1'-0"

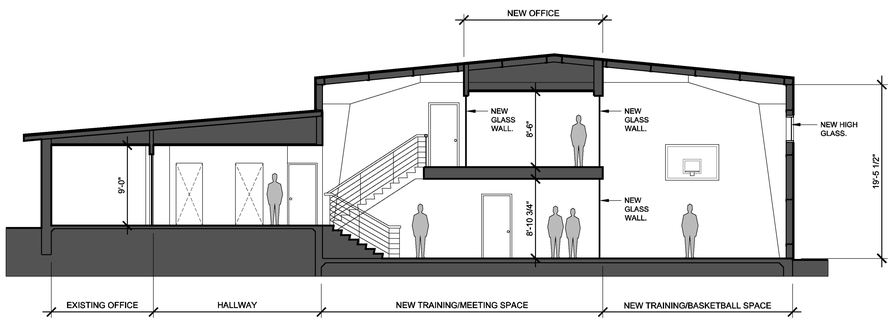

NEW BUILDING SECTION - SECOND FLOOR OPTION B (5)

SCALE: 1/8" = 1'-0"

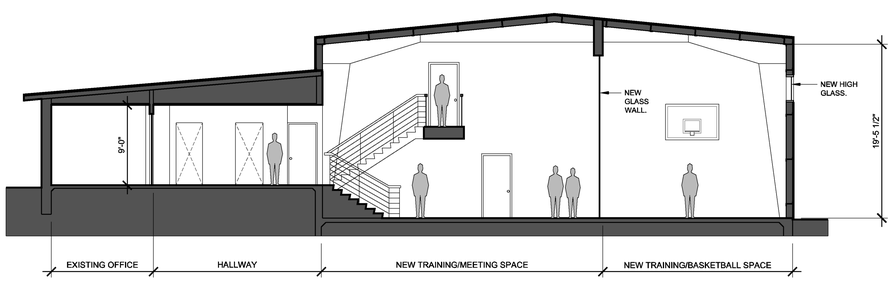

NEW BUILDING SECTION - SECOND FLOOR OPTION A (4)

SCALE: 1/8" = 1'-0"

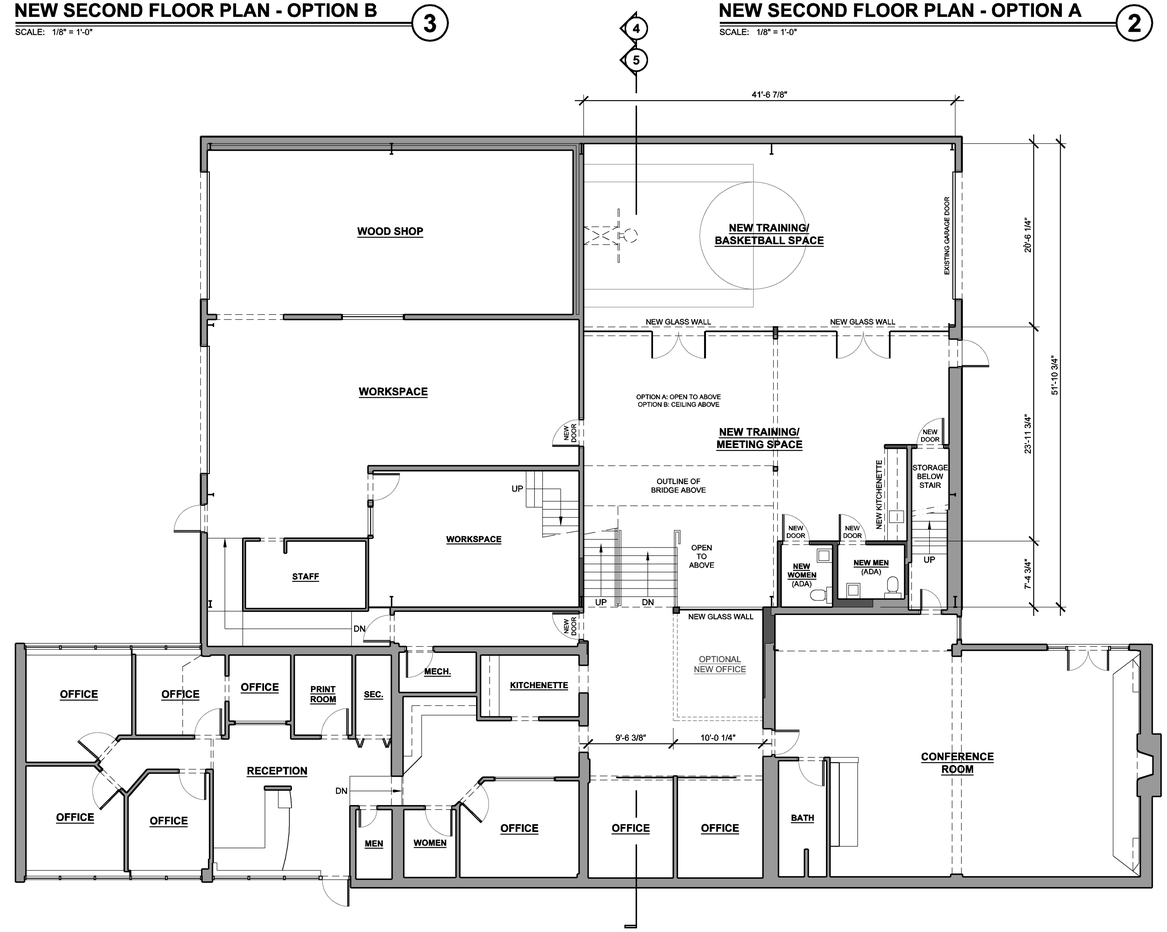

NEW FIRST FLOOR PLAN (1)

SCALE: 1/8" = 1'-0"

DATE: 20 JULY 2018
REVISIONS:

PROJECT: NEW TRAINING/MEETING SPACE FOR THE
KRUEGER GROUP
12600 TRISKETT ROAD, CLEVELAND, OH 44111

SHEET TITLE: PRELIMINARY FLOOR PLANS

PRESTON C. BUCHTEL | DESIGN + PLANNING + CONSTRUCTION 721 COLLEGE AVENUE, CLEVELAND, OHIO 44113 216.579.0058 design@prestonbuchtel.com

PROJECT NO. 2018.10L

SHEET NO. SD-1