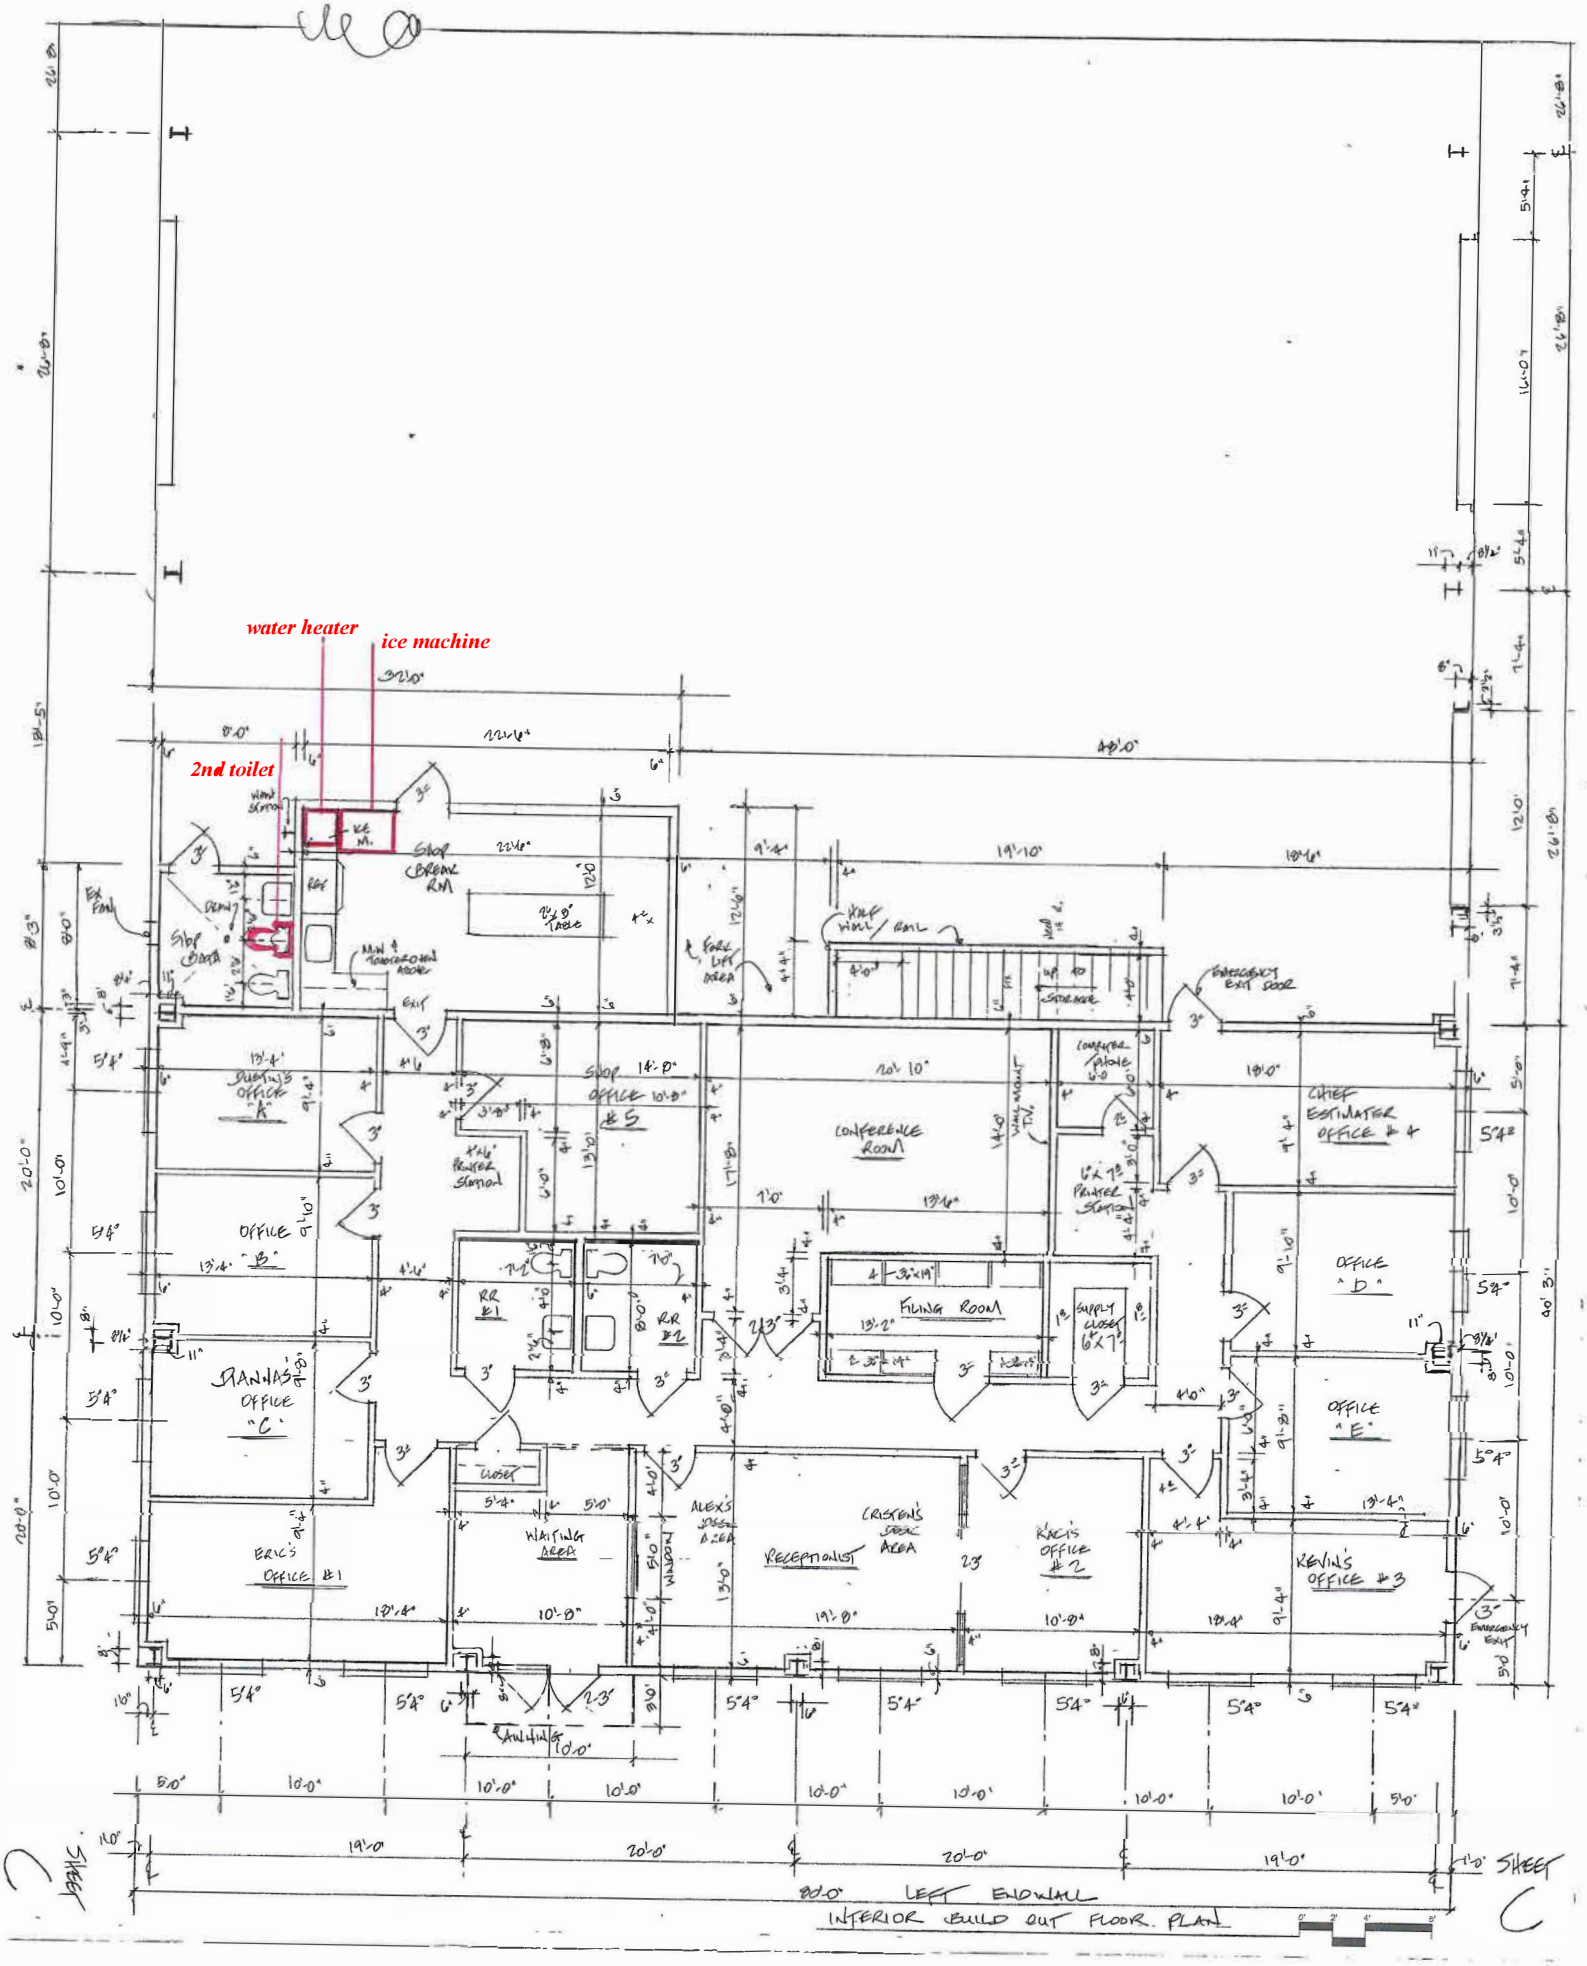
water heater
ice machine
2nd toilet
SHOP BREAK RM
SHOP OFFICE
CONFERENCE ROOM
FILING ROOM
CHIEF ESTIMATOR OFFICE #4
OFFICE "D"
OFFICE "E"
OFFICE "B"
OFFICE "C"
ERIC'S OFFICE #1
WAITING AREA
RECEPTIONIST
CRISTEN'S DESK AREA
KACI'S OFFICE #2
KEVIN'S OFFICE #3
RR #1
RR #2
SUPPLY CLOSET
EMERGENCY EXIT DOOR
EMERGENCY EXIT
80'-0" LEFT ENDWALL
INTERIOR BUILD OUT FLOOR PLAN
SHEET C