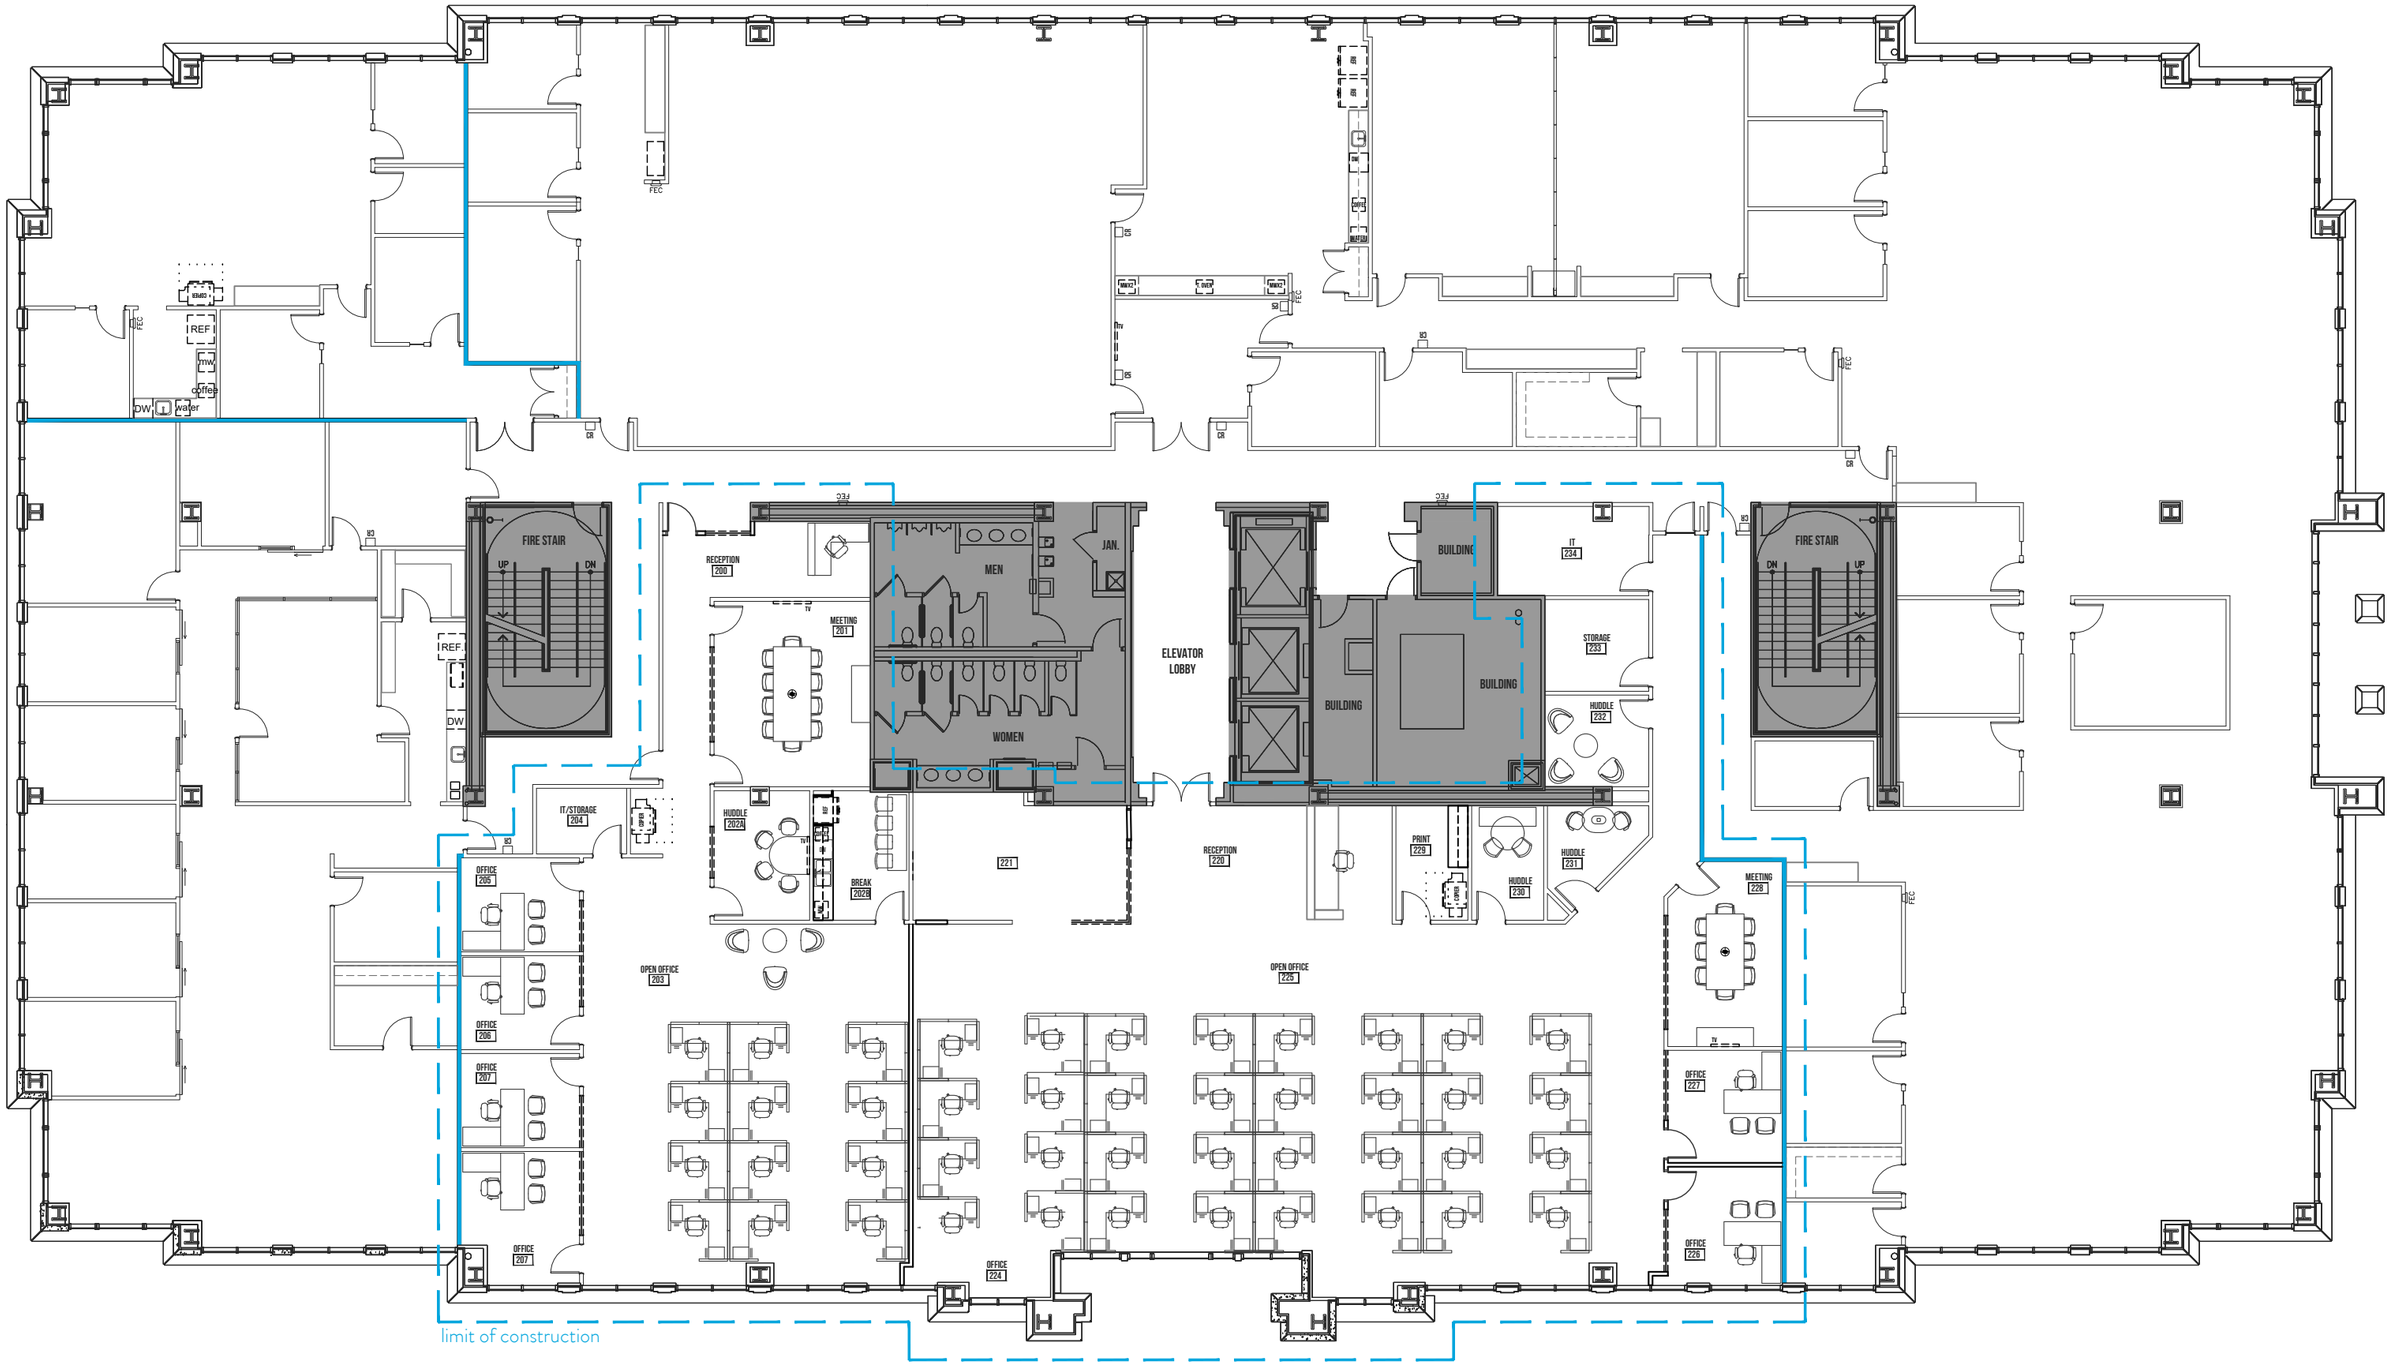

ELEVATE DESIGN

©2016 ELEVATE DESIGN, LLC ALL RIGHTS RESERVED.

2nd Floor Spec Suites @ Two Greenway

SPACE PLAN #3

ISSUE DATE: 08.15.2024

SCALE: 1/16"=1'-0"

16' 8' 0 16'