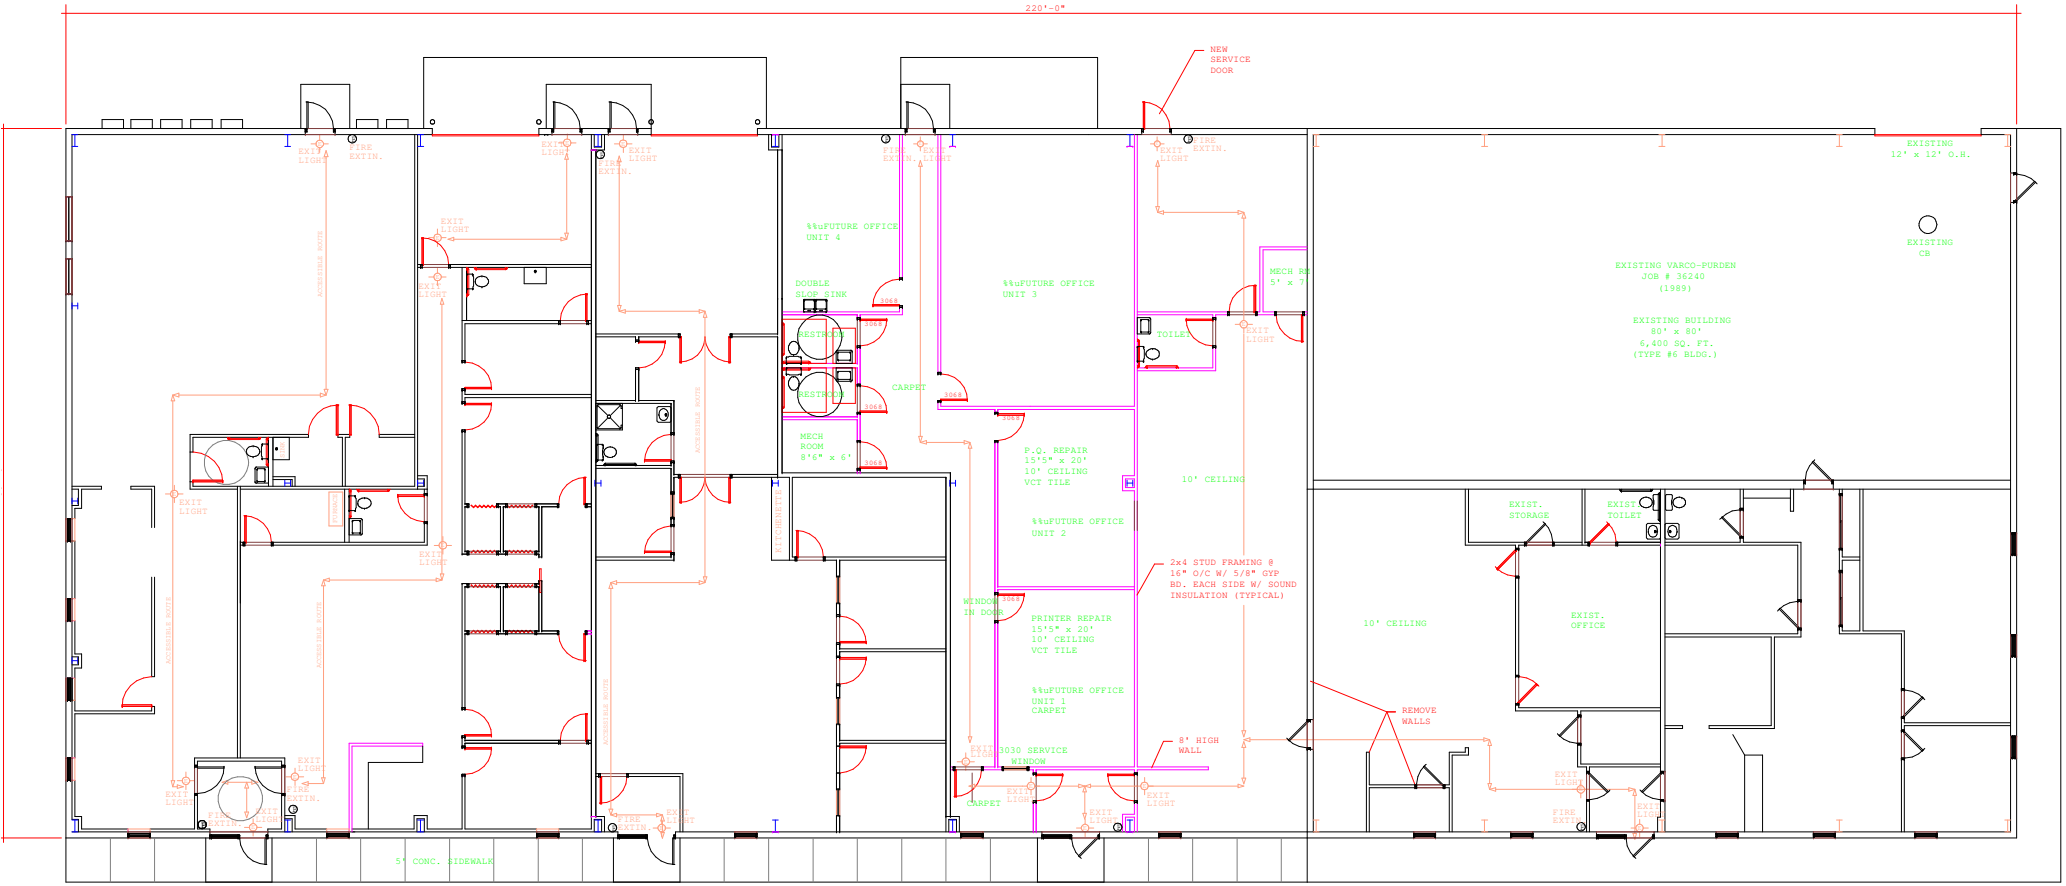

PROPOSED FLOORPLAN SCALE: 3/32" = 1'-0"

NORTH