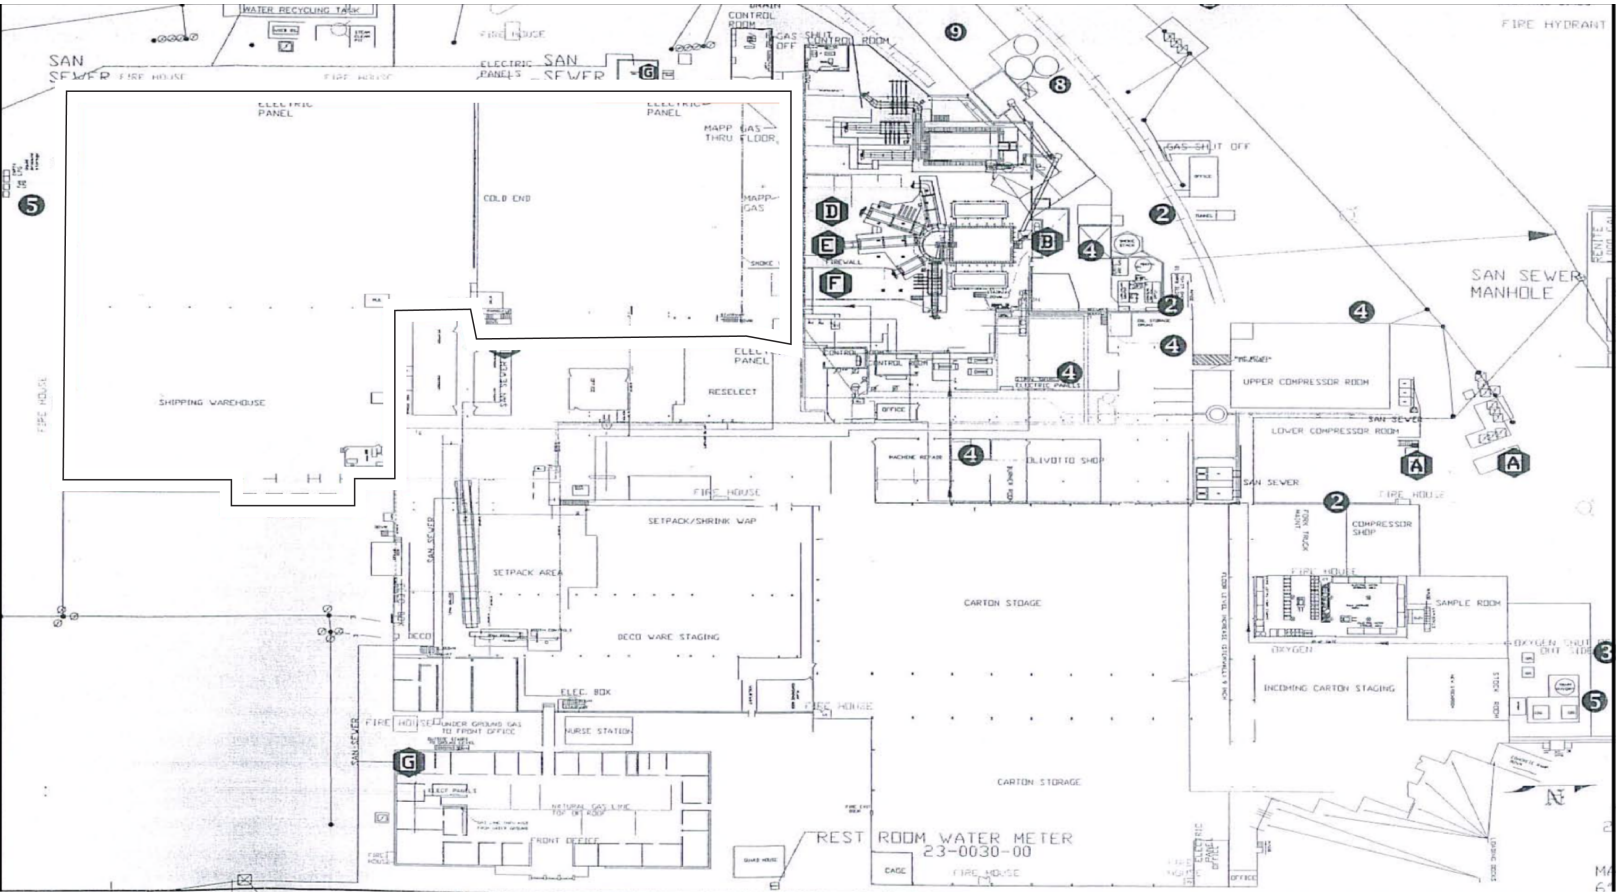
WATER RECYCLING TANK
FIRE HOUSE
SAN SEWER
ELECTRIC PANELS
MAIN CONTROL ROOM
GAS SHUT OFF
FIRE HYDRANT
ELECTRIC PANEL
MAPP THRU GAS FLOOR
MAPP GAS
COLD END
SHIPPING WAREHOUSE
RESELECT
ELEC. PANEL
FIREWALL
SAN SEWER MANHOLE
UPPER COMPRESSOR ROOM
LOWER COMPRESSOR ROOM
OLIVOTTO SHOP
SETPACK/SHRINK WAP
SETPACK AREA
DECO WARE STAGING
CARTON STOAGE
COMPRESSOR SHOP
SAMPLE ROOM
OXYGEN
INCOMING CARTON STAGING
ELEC BOX
UNDER GROUND GAS TO FRONT OFFICE
NURSE STATION
NATURAL GAS LINE
FRONT OFFICE
CARTON STORAGE
REST ROOM WATER METER
23-0030-00
CAGE
OFFICE