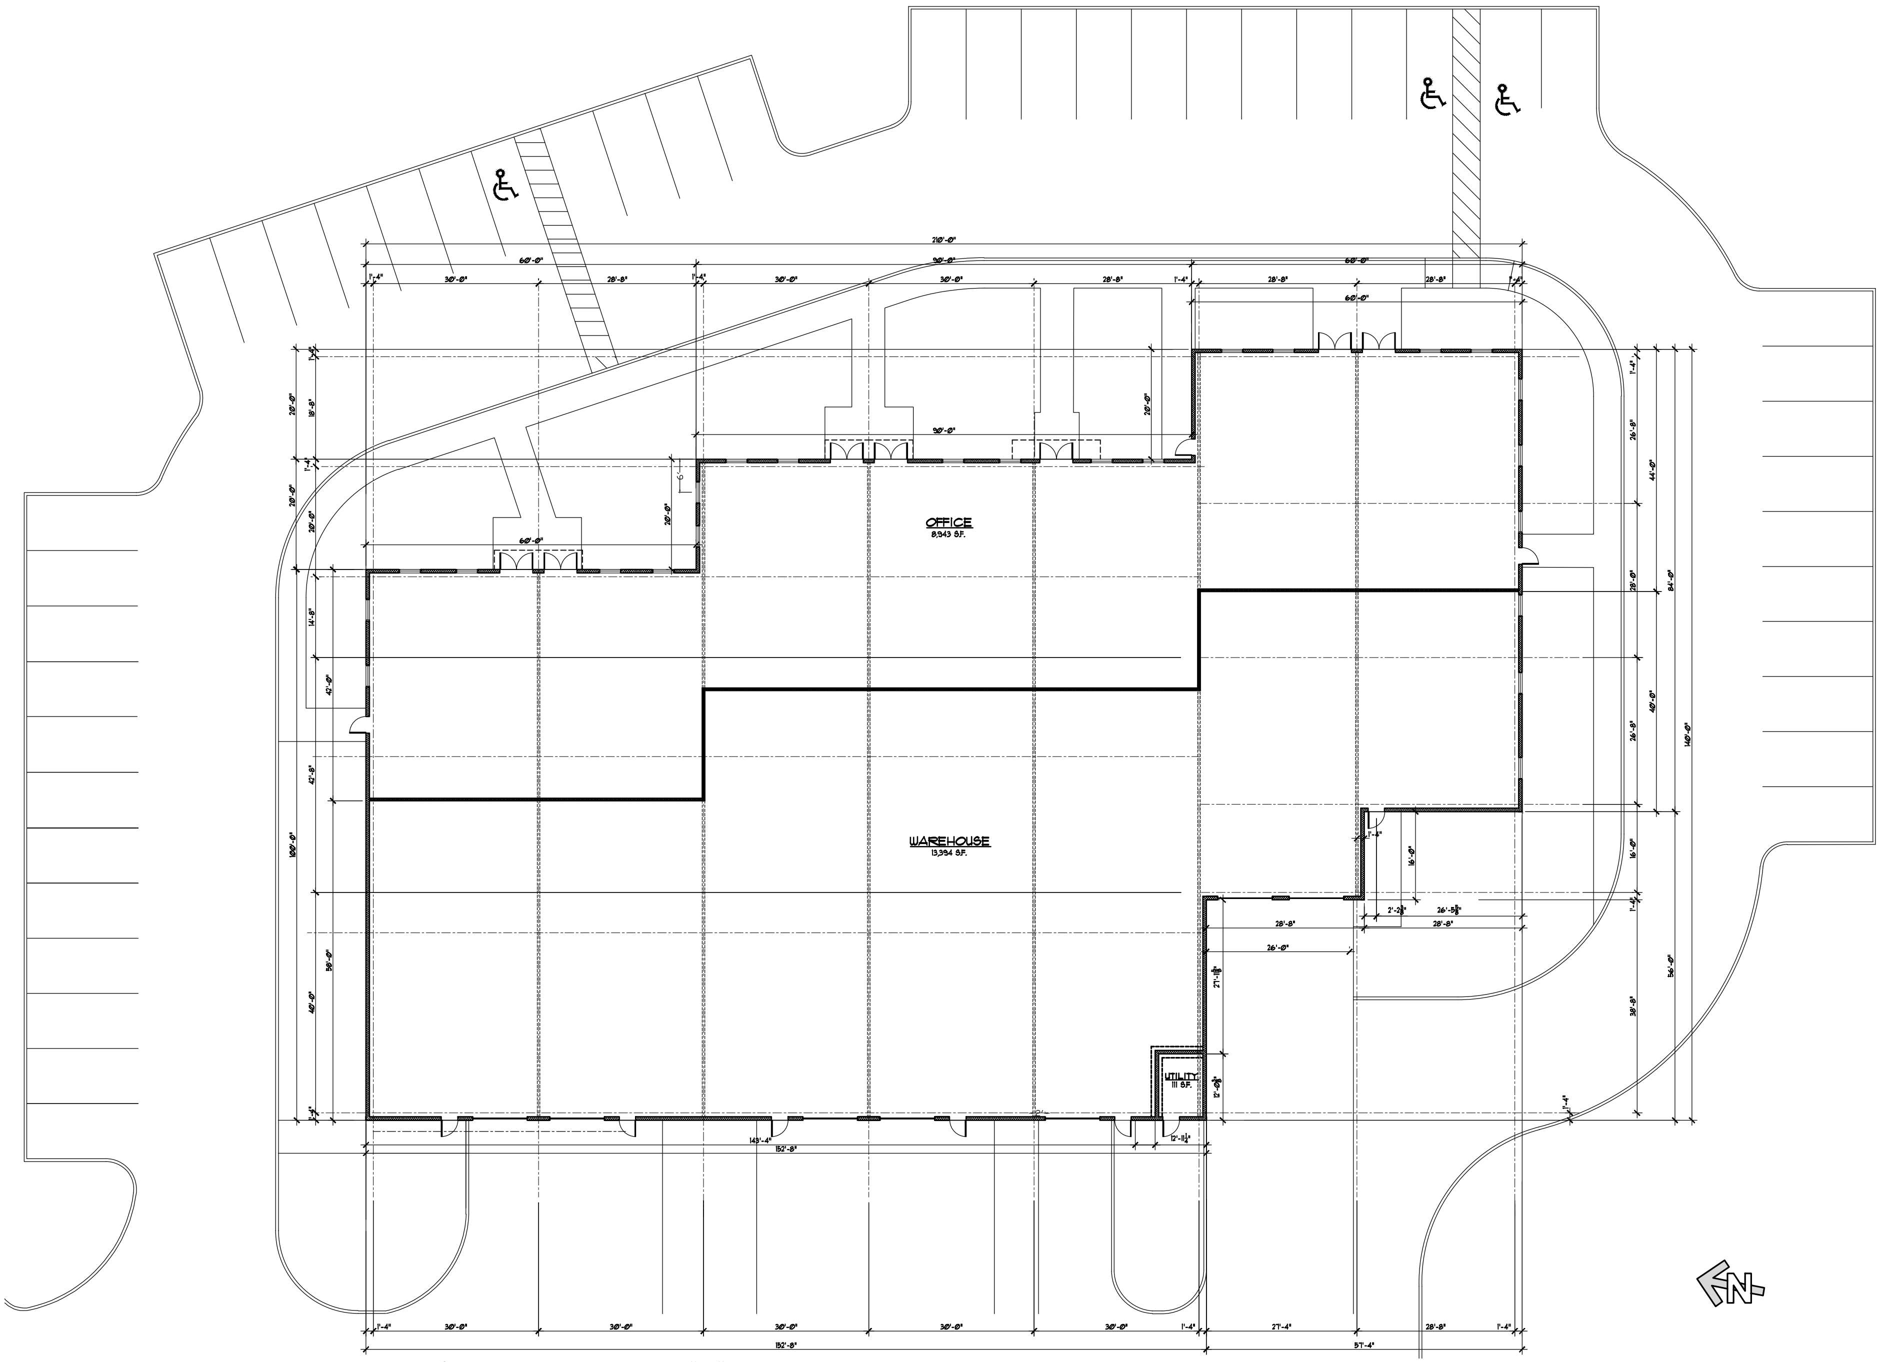

1 FLOOR PLAN - WAREHOUSE/OFFICE BUILDING "B"
3/32" = 1'-0"

TOTAL BUILDING AREA 22,448 S.F.

DATE	8/22/2018
DRAWN BY	S.S.
CHECKED BY	SR
PROJECT NO.	18-033-C
SCALE	AS NOTED
REVISIONS	

PROPOSED NEW WAREHOUSE/ OFFICE BUILDING B FOR:

121.01 CAMPUS DRIVE WEST, LLC

CAMPUS DRIVE
MARLBORO, NEW JERSEY
LOTS: 121.01 BLOCK: 176

SEAL
Ricardo Perez, AIA
NJ 12600 CI 09123 FL 0016818
NY 030763-1 MA 30776
Stephen L. Radosti, AIA
NJ 13769 FL 93570

Perez + Radosti associates, p.c.
P+Ra Architecture Interior Design
www.pranj.com
379 princeton hightstown rd, suite 308, cranbury, nj 08512 tel. 609.443.4031 fax 609.443.5277

DRAWING TITLE
WAREHOUSE / OFFICE
FLOOR PLAN
BUILDING B

SHEET NUMBER

CS-3

3 OF 4