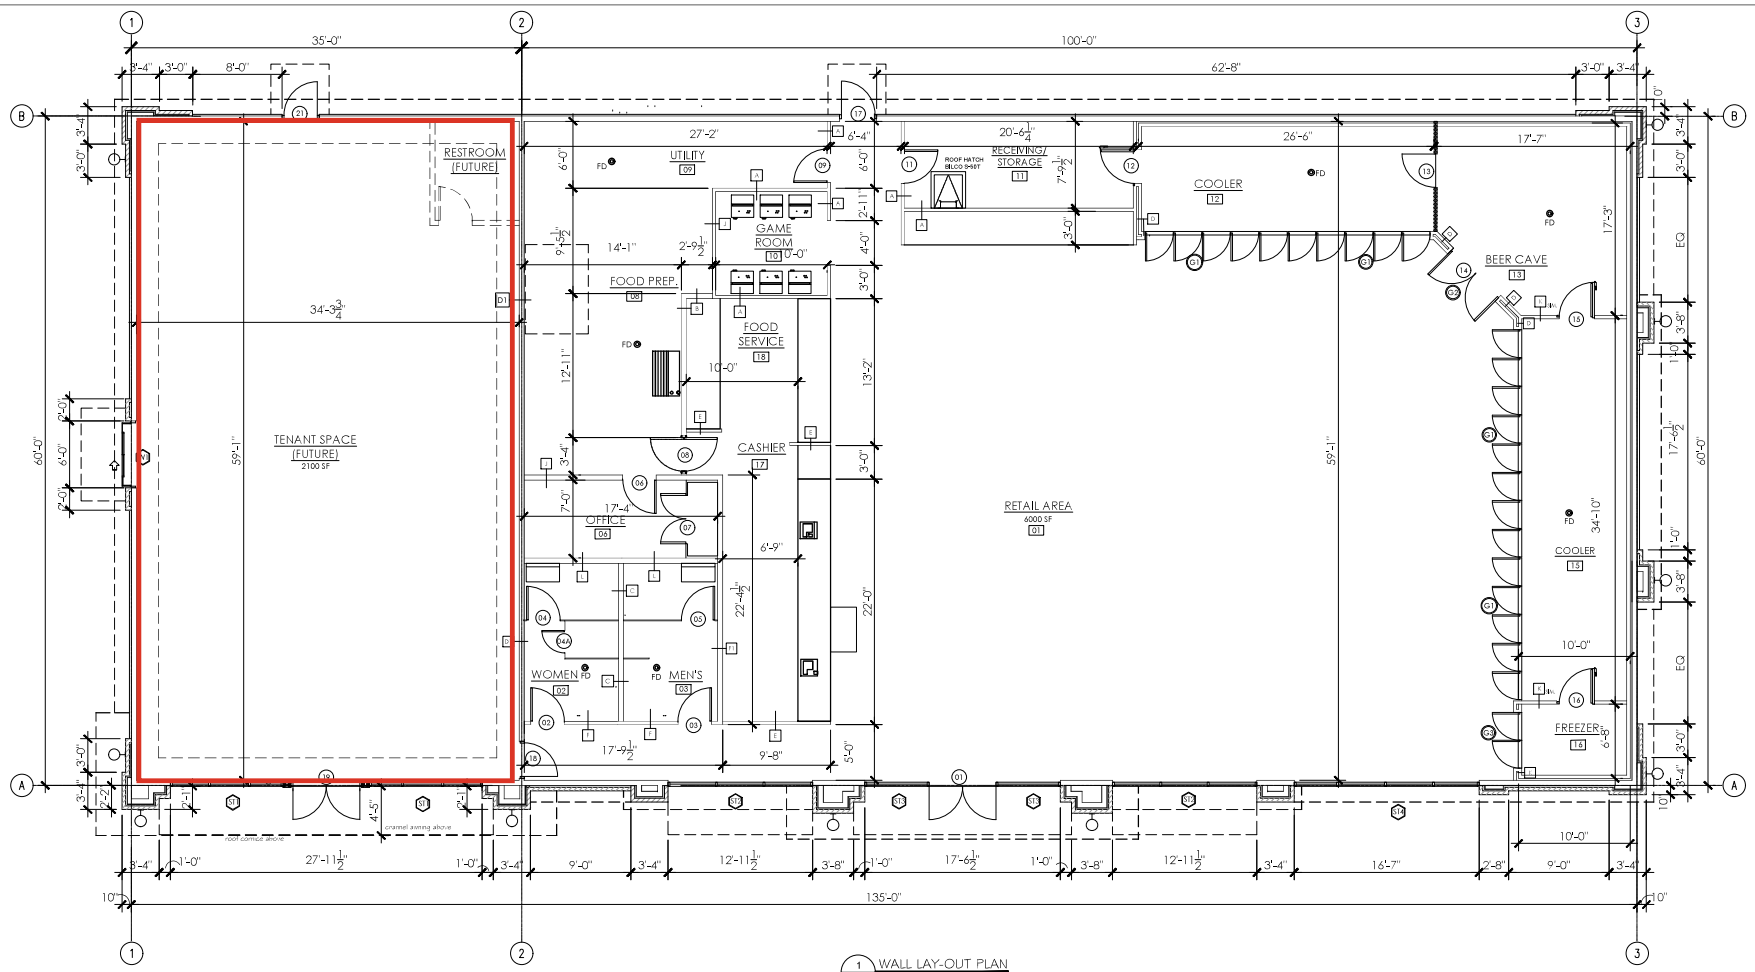

1 A100 WALL LAY-OUT PLAN
3/16" = 1'-0"

GENERAL NOTES:

1. INTERIOR DIMENSIONS ARE FROM STUD TO STUD (UNO)
2. DO NOT SCALE PLANS.
3. ALL GYPSUM BOARD TO BE 5 /8" THICK UNLESS OTHERWISE NOTED.
4. PROVIDE 1/2" PLYWOOD BACKING IN KITCHEN AREA TO SUPPORT WALL RACKS AND SHELVING.
5. BOTTOM 16" OF ALL KITCHEN WALLS TO BE 1/2" CEMENT BD.
6. G.C. TO INSTALL STAINLESS STEEL CORNER GUARDS ON ALL EXPOSED CORNERS IN THE KITCHEN/ RECEIVING AREA.
7. ALL SPECIFIED MATERIALS MUST BE INSTALLED PER MANUFACTUREPS REQUIREMENTS. ANY DISCREPANCIES OR CONFLICTS BETWEEN THE DRAWINGS AND THE MANUFACTURER'S REQUIREMENTS SHOULD BE IDENTIFIED BY THE CONTRACTOR PRIOR TO INSTALLATION AND DURING THE BID PHASE TO AVOID CHANGE ORDERS.
8. A SIGN CLEARLY STATING THAT SMOKING IS PROHIBITED SHALL BE CONSPICUOUSLY POSTED BY THE BUILDING OWNER, AGENT, OPERATOR, PERSON IN CHARGE OR PROPRIETOR AT EACH ENTRANCE OR IN A POSITION CLEARLY VISIBLE UPON ENTRY INTO THE BUILDING IN ACCORDANCE WITH LOCAL CODES. ACCEPTABLE SIGNS SHALL DISPLAY EITHER "NO SMOKING" OR THE INTERNATIONAL "NO SMOKING" SYMBOL (CONSISTING OF A PICTORIAL REPRESENTATION OF A BURNING CIGARETTE ENCLOSED IN A RED CIRCLE WITH A RED BAR ACROSS IT).
9. ALL NEW GYPSUM BOARD IN WET AREA TO BE 5/8" GREENBOARD PREPPED WITH KILTZ PRIMER U.N.O.
10. PROVIDE DRYWALL FINISH LEVEL 4 WHERE TEXTURED FLAT PAINT, LIGHT FIXTURES, OR WALL COVERINGS ARE TO BE APPLIED.
11. PROVIDE DRYWALL FINISH LEVEL 5 WHERE GLOSS, SEMI-GLOSS, ENAMAL, OR NON-TEXTURED FLAT PAINTS ARE SPECIFIED OR WHERE SEVER LIGHTING CONDITIONS OCCUR.
12. PROVIDE JOINT SEALANT AT JUNCTURE OF ALL DISSIMILAR MATERIALS.
13. PROVIDE 'DUROCK' BEHIND SINK / MOP-SINK. SEE DETAILS.

EXHAUST HOOD NOTES:

THE HOOD SHOWN HEREIN IS STRICTLY FOR GRAPHIC REPRESENTATION SHALL NOT BE SCALED. IT SHALL BE THE RESPONSIBILITY OF THE HOOD PROVIDER & INSTALLER TO VERIFY THE EXTENTS OF THE COOKING LINEUP AS PURCHASED, PRIOR TO FABRICATION TO INSURE PROPER COVERAGE. SEE CONTINUED NOTES ON Q100.

ALL SHEATHING BEHIND HOOD SHALL BE OF NON-COMBUSTIBLE MATERIALS (DUROCK) UP TO 18" PAST ALL HOOD SURFACES. NO PLYWOOD IS ALLOWED AT THESE AREAS.

SEE INTERIOR ELEVATIONS FOR EXTENTS OF NON-COMBUSTIBLE MATERIALS PER NFPA 96 AND FOR EXTENTS OF STAINLESS STEEL WALL CLADDINGS.

THESE PLANS ARE THE PROPERTY OF MRP DESIGN GROUP INC. AND ARE SUBJECT TO FEDERAL COPYRIGHT LAWS. ANY USE OF SAME WITHOUT THE EXPRESS WRITTEN PERMISSION OF MRP DESIGN GROUP, INC. IS STRICTLY PROHIBITED

ARCHITECT OF RECORD:
THOMAS E. MORGAN, JR.
ARCHITECT
423 FISCHER TRAIL
ELLIJAY, GEORGIA 30540

SEAL:

MRP DESIGN GROUP
3450 Acworth Due West Road
Building 100, Suite 120
Kennesaw, Georgia 30144
P. 770-917-9172
F. 770-917-9470
www.mrpdesign.com

RELEASED FOR CONSTRUCTION

ISSUES / REVISIONS:

DATE	DESCRIPTION
10/05/24	PERMIT SET

DRAWN BY:
CHKD BY:

PROJECT TITLE:

CONVENIENCE STORE
OLD PHOENIX ROAD
EATONTON, GA 31024
PUTNAM COUNTY GA

SHEET TITLE:

WALL LAY-OUT PLAN

PROJECT NO: 24027

A101