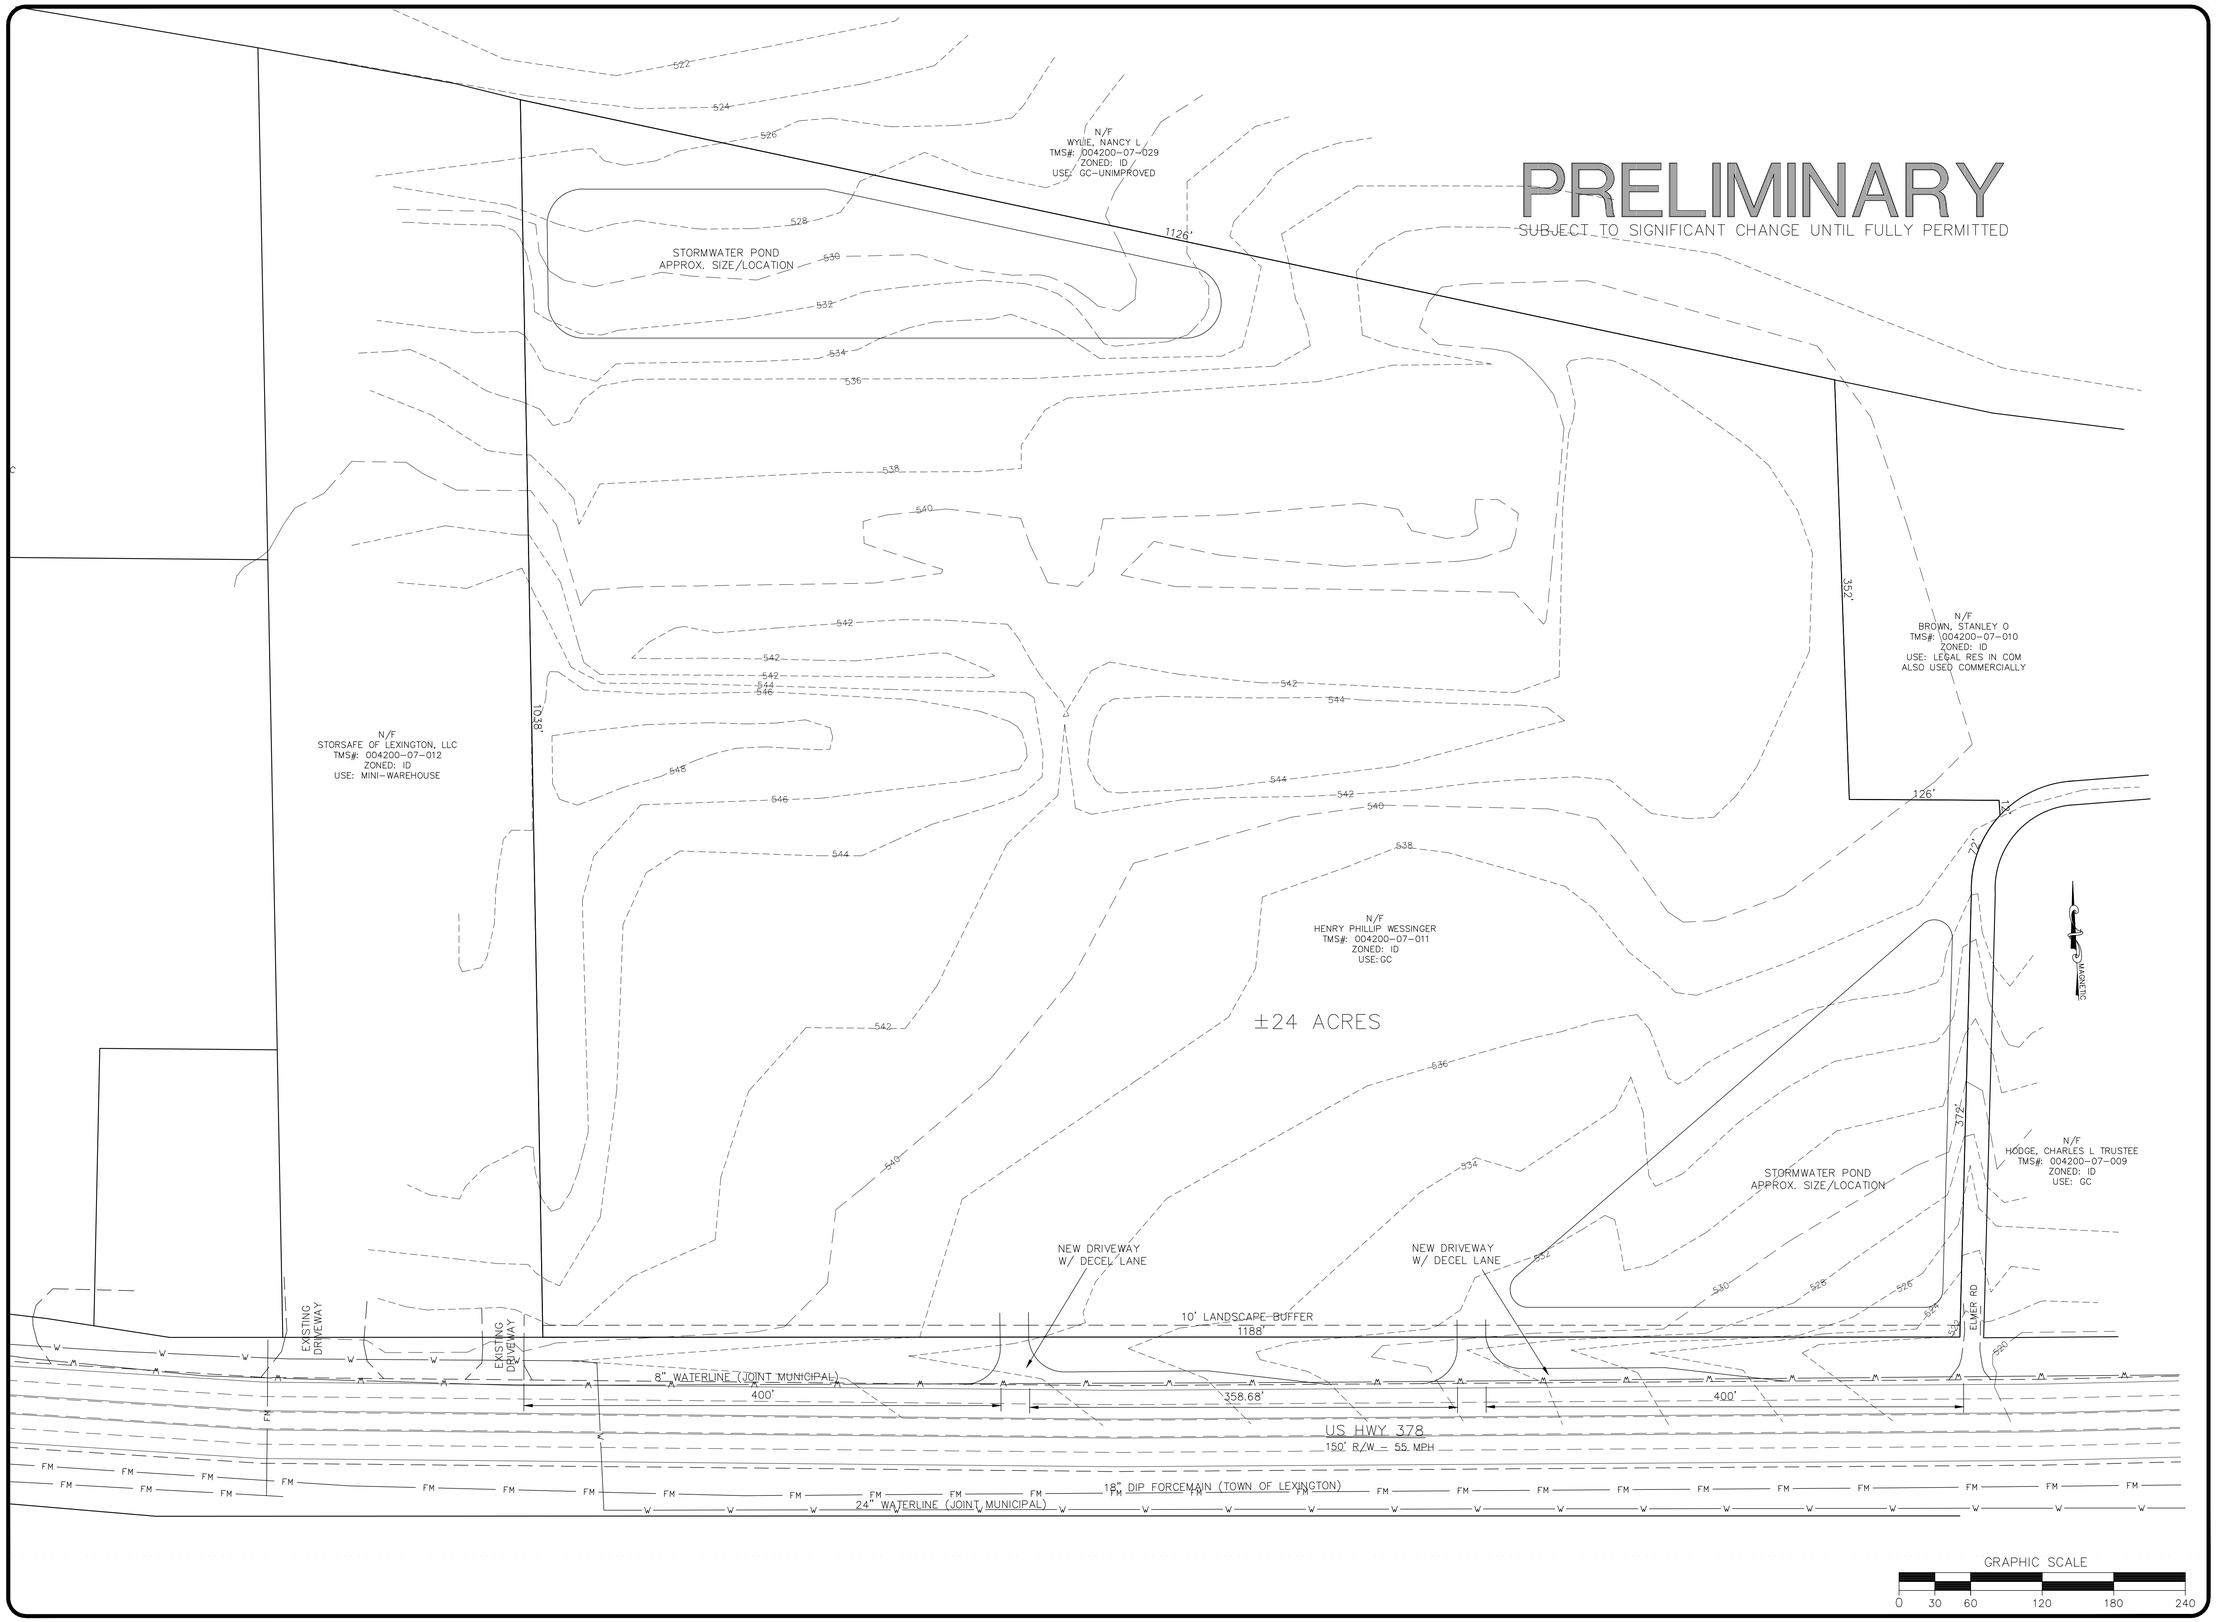

HB Engineering
SITE DEVELOPMENT CONSULTANTS

720 OLD CHEROKEE ROAD
LEXINGTON, SOUTH CAROLINA 29072
803-957-7027 FAX 877-728-0808

730 HIGHWAY 378
TMS: 004200-07-011

LEXINGTON COUNTY
SOUTH CAROLINA

No.	Date	Revision

Sheet Title:
PROPERTY PLAN

Drawn by:	MR	Sheet	1
Designed by:	MR		
Checked by:	MR		
Scale:	1"=60'	of	1
Project No.	24177		
Date:	2.03.2025	Drawing No.	