




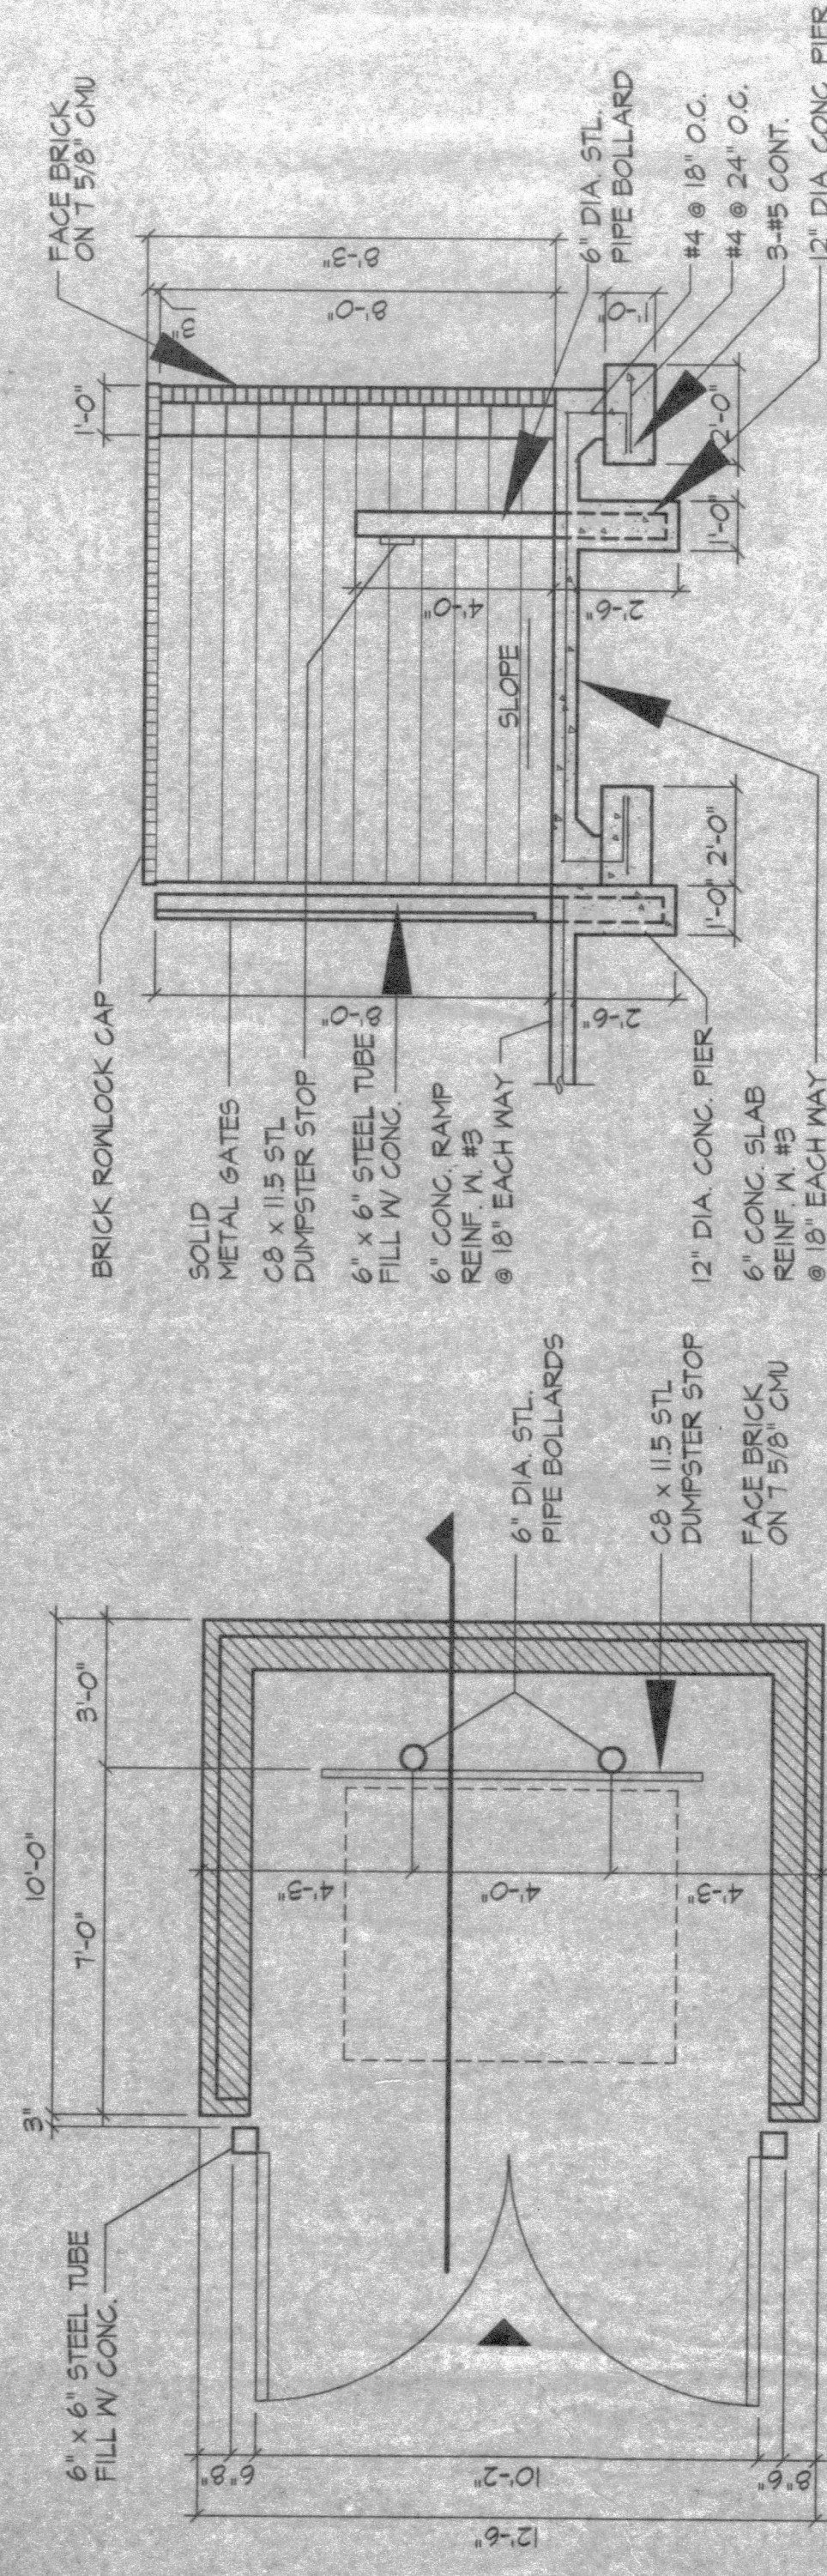



FLOOR PLAN

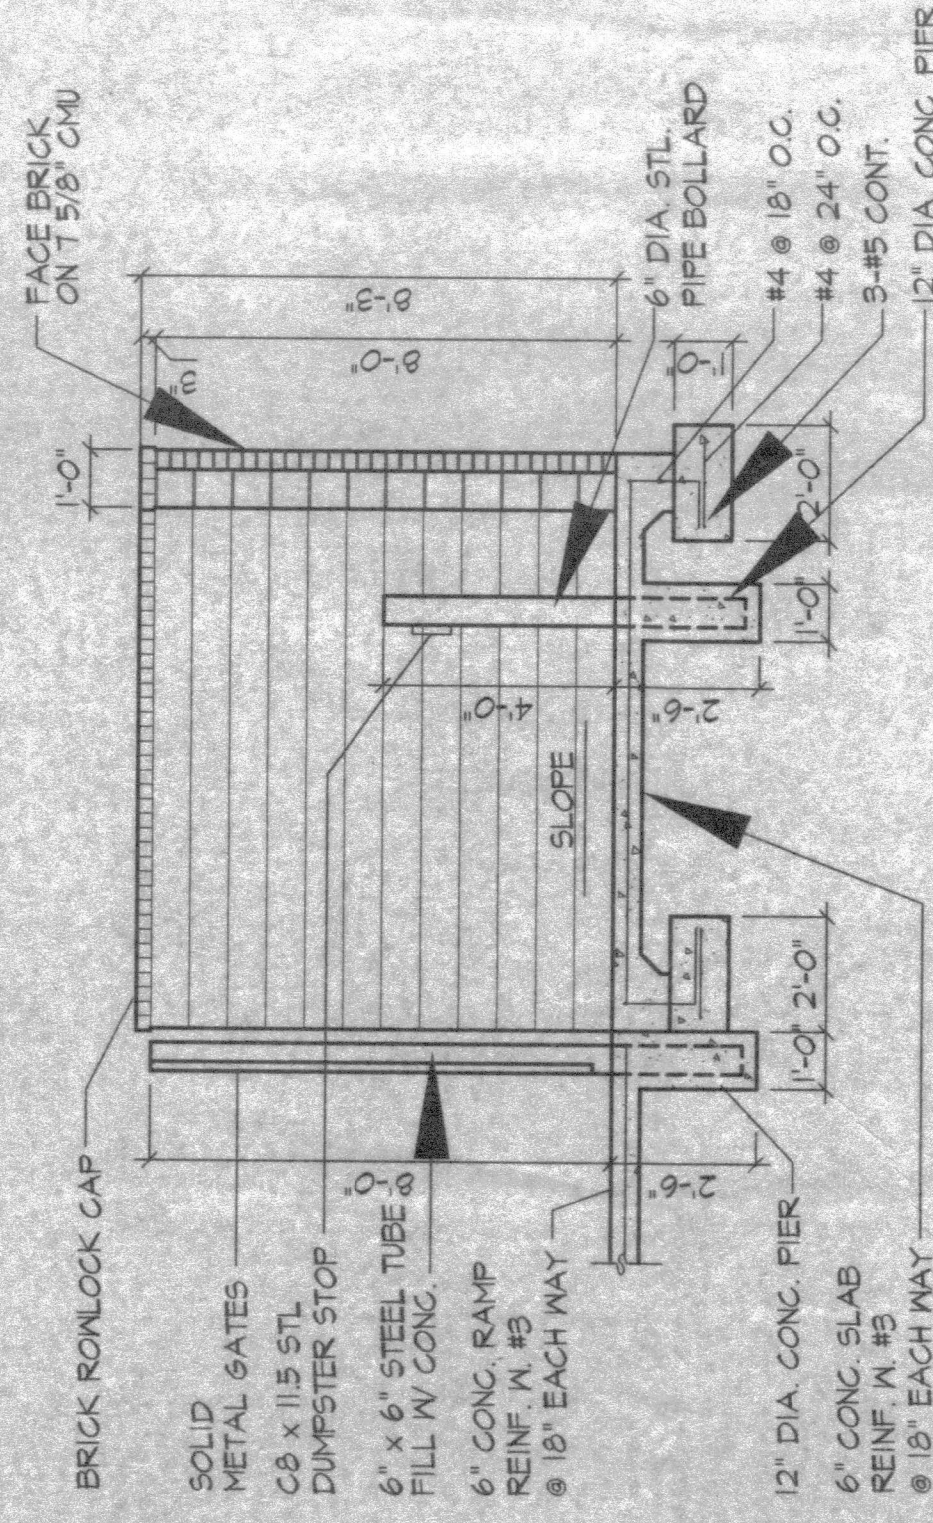


SECTION

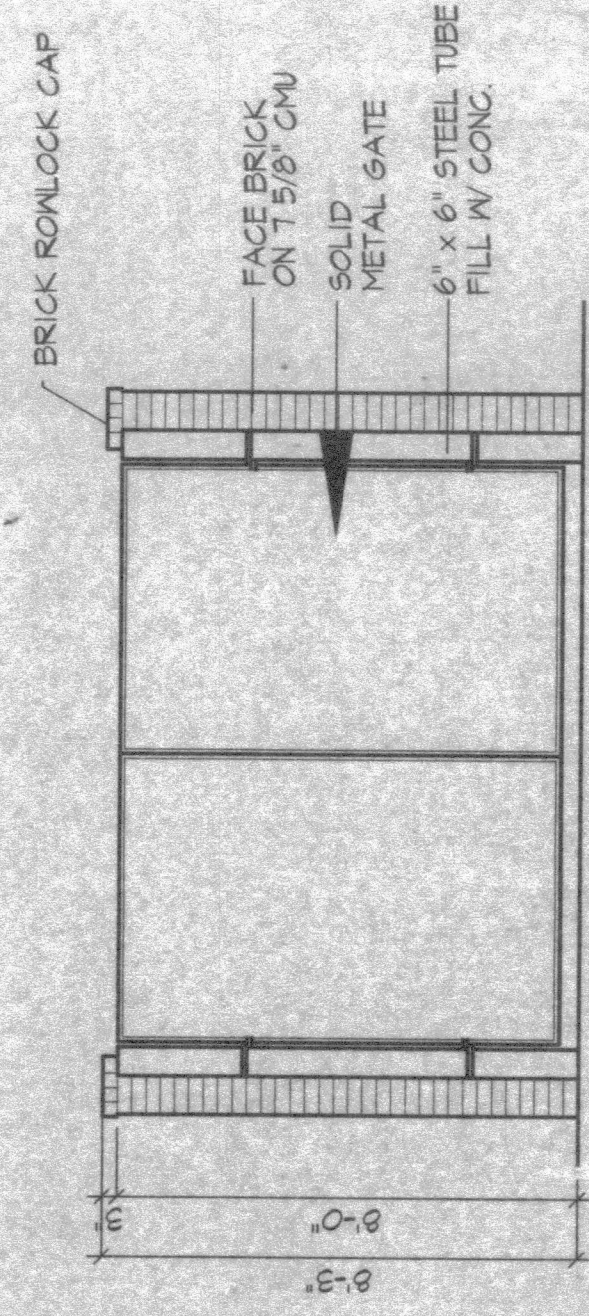


ELEVATION

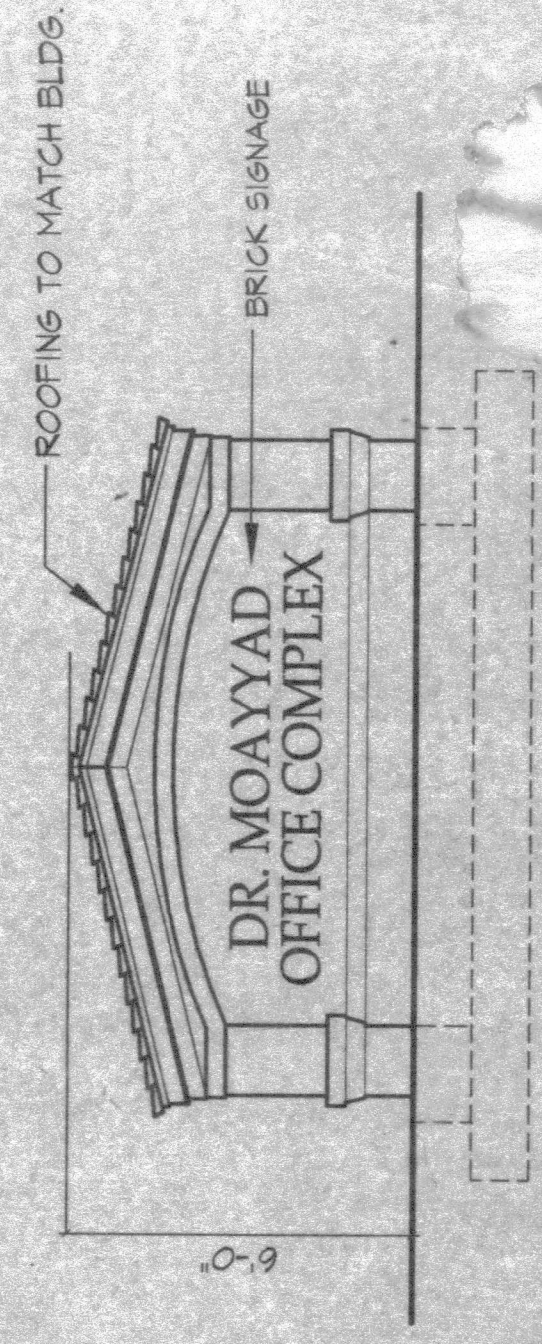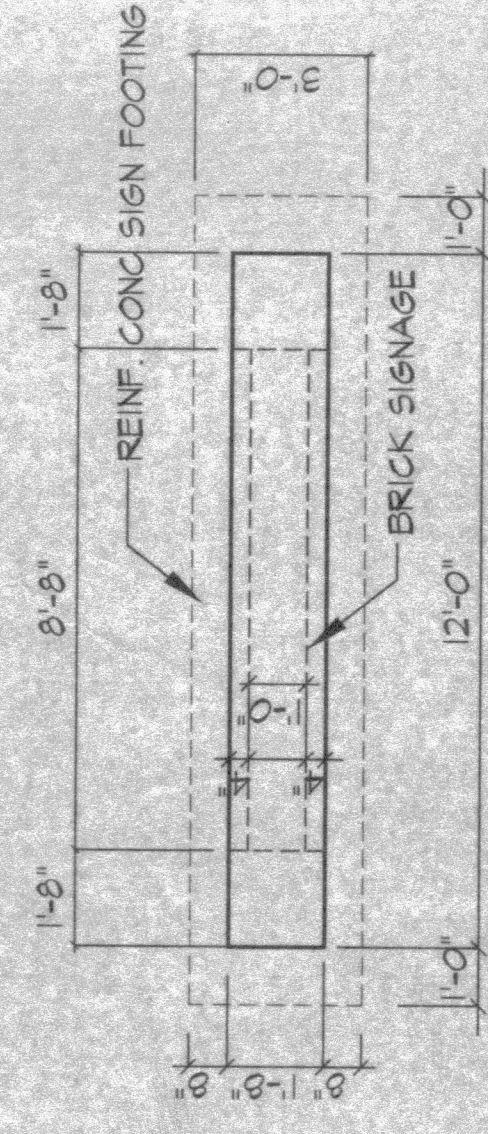

SIGN PLAN / ELEVATION

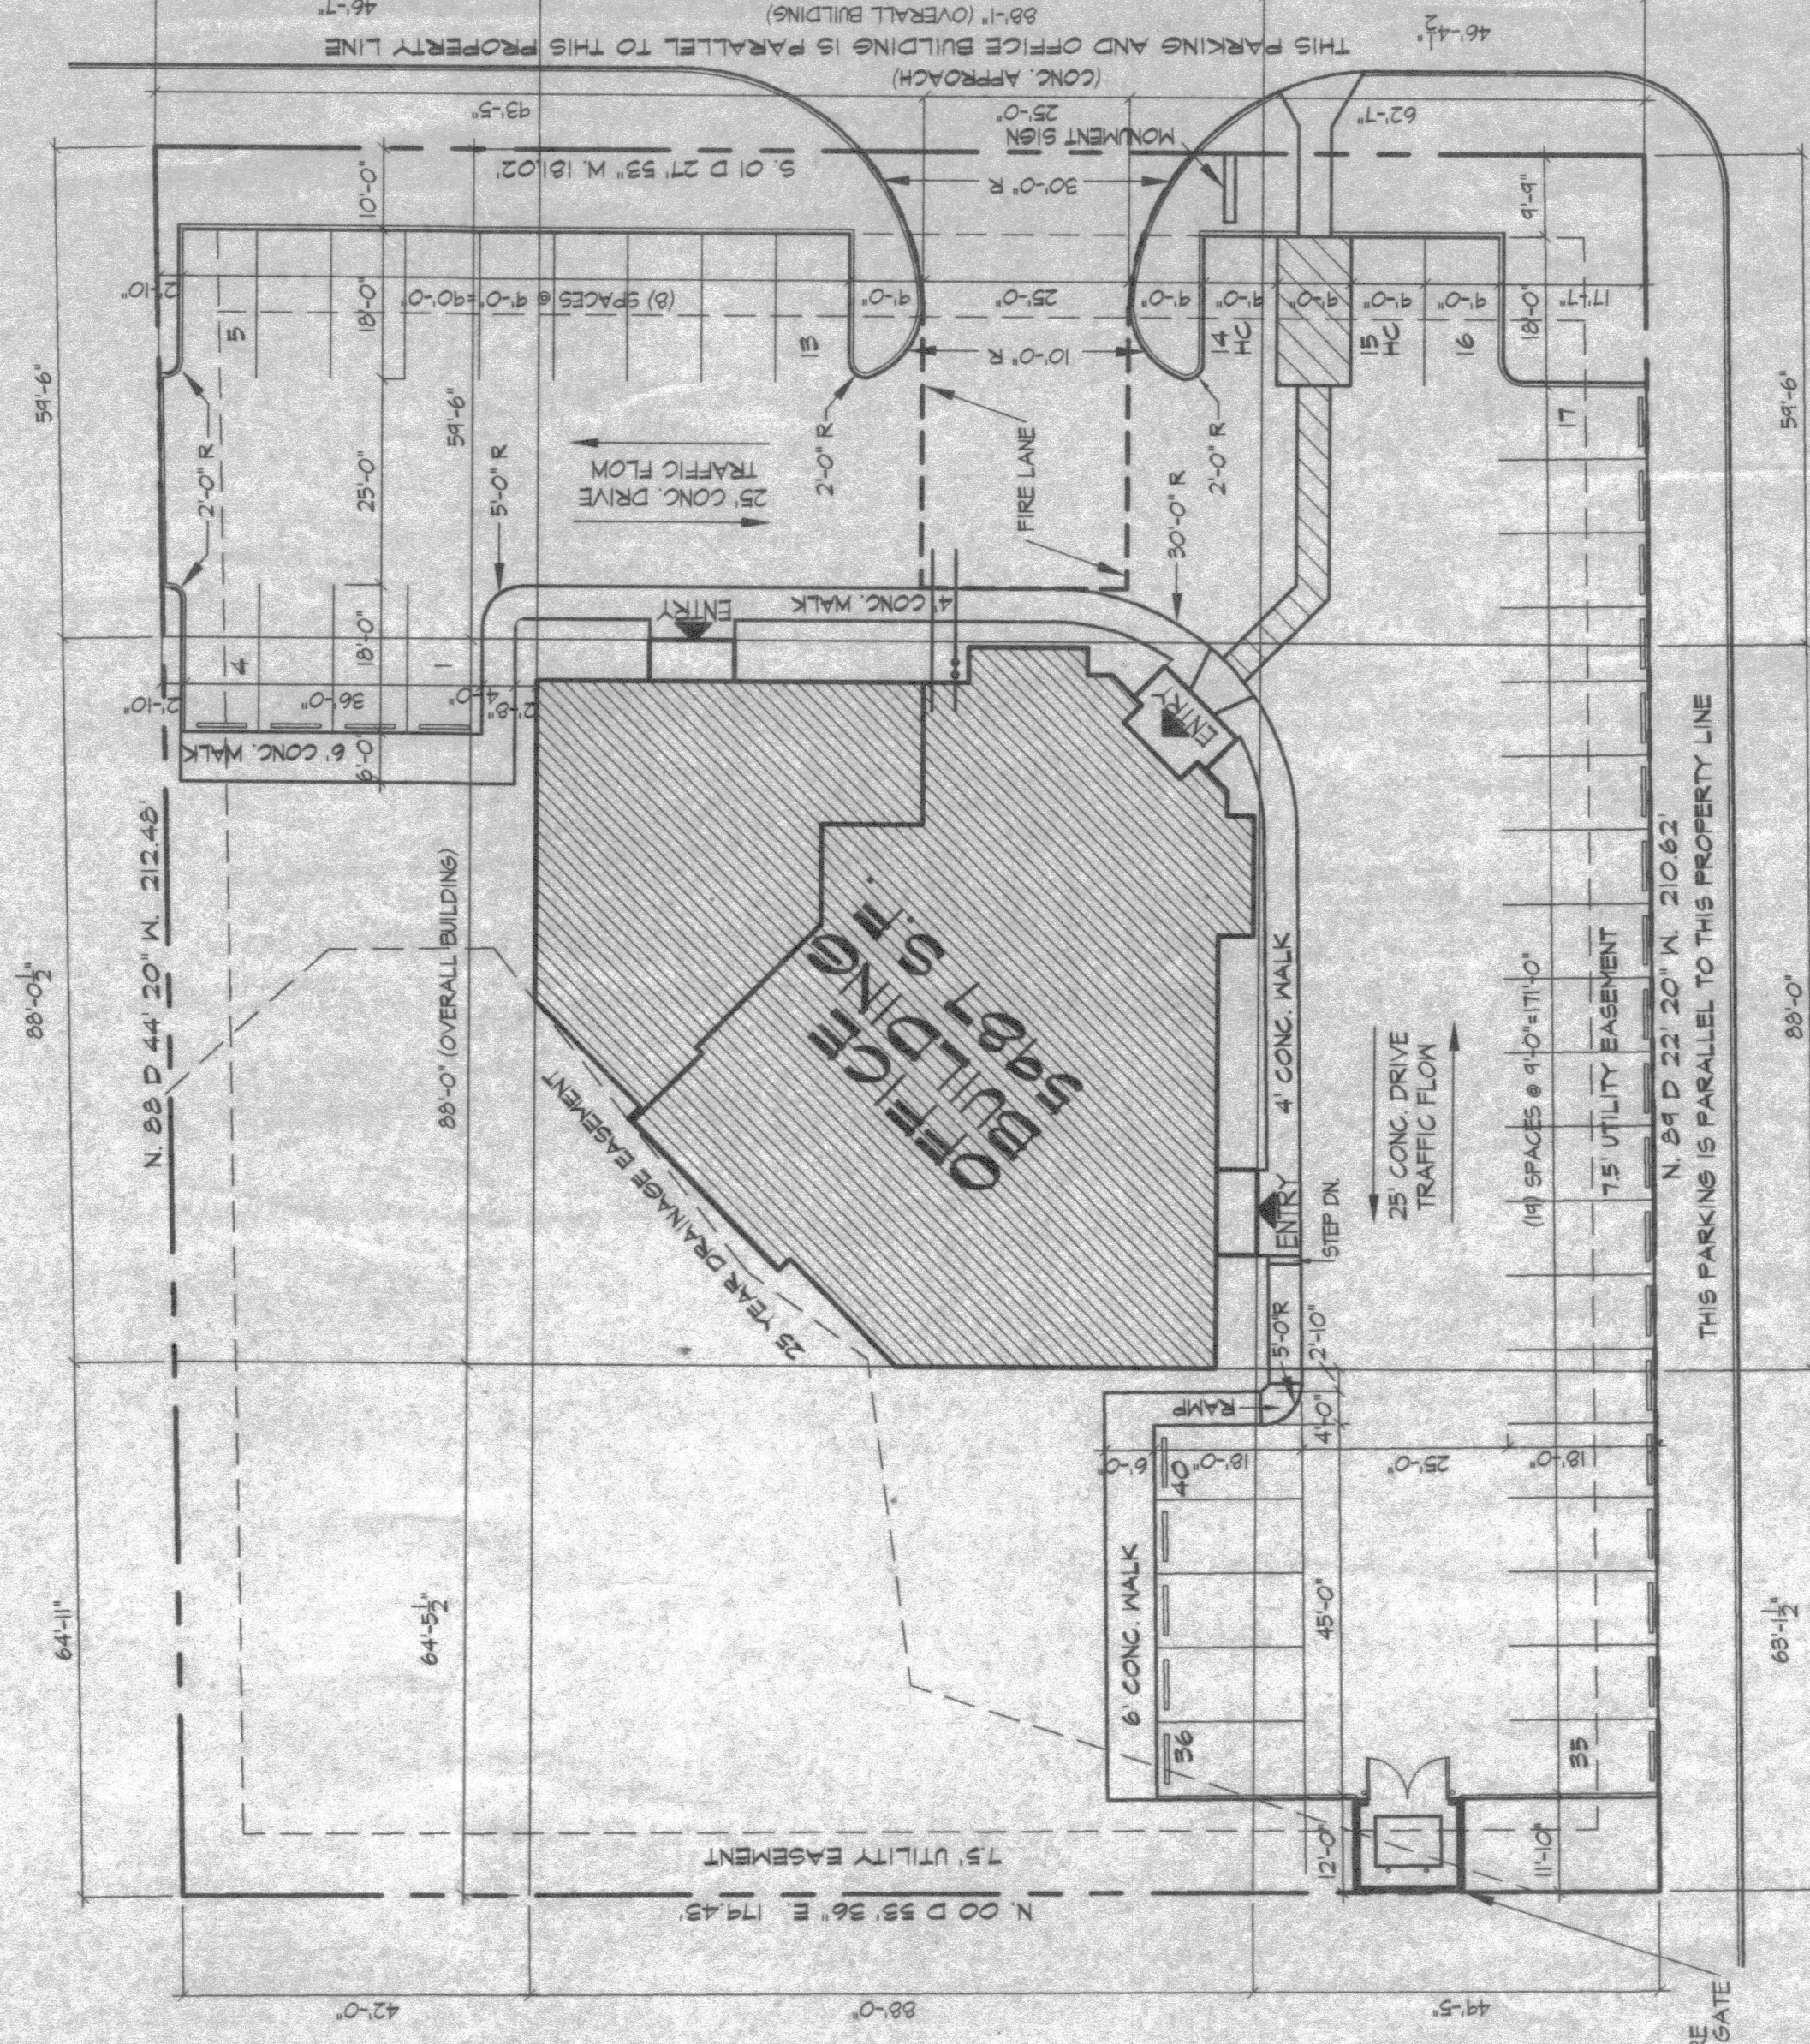

STATION DRIVE

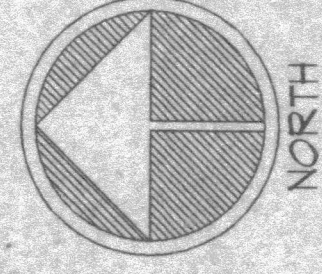

SITE PLAN

MATLOCK RD.
A. NEWTON ADDITION
ABSTRACT NO. 1161 TR. 16D
ARLINGTON, TEXAS

NOTE:
REFER TO SHEET ADA-1 FOR DETAILS ON SITE REQUIREMENTS.
ALL PUBLIC UTILITIES SHALL BE PLACED UNDERGROUND.