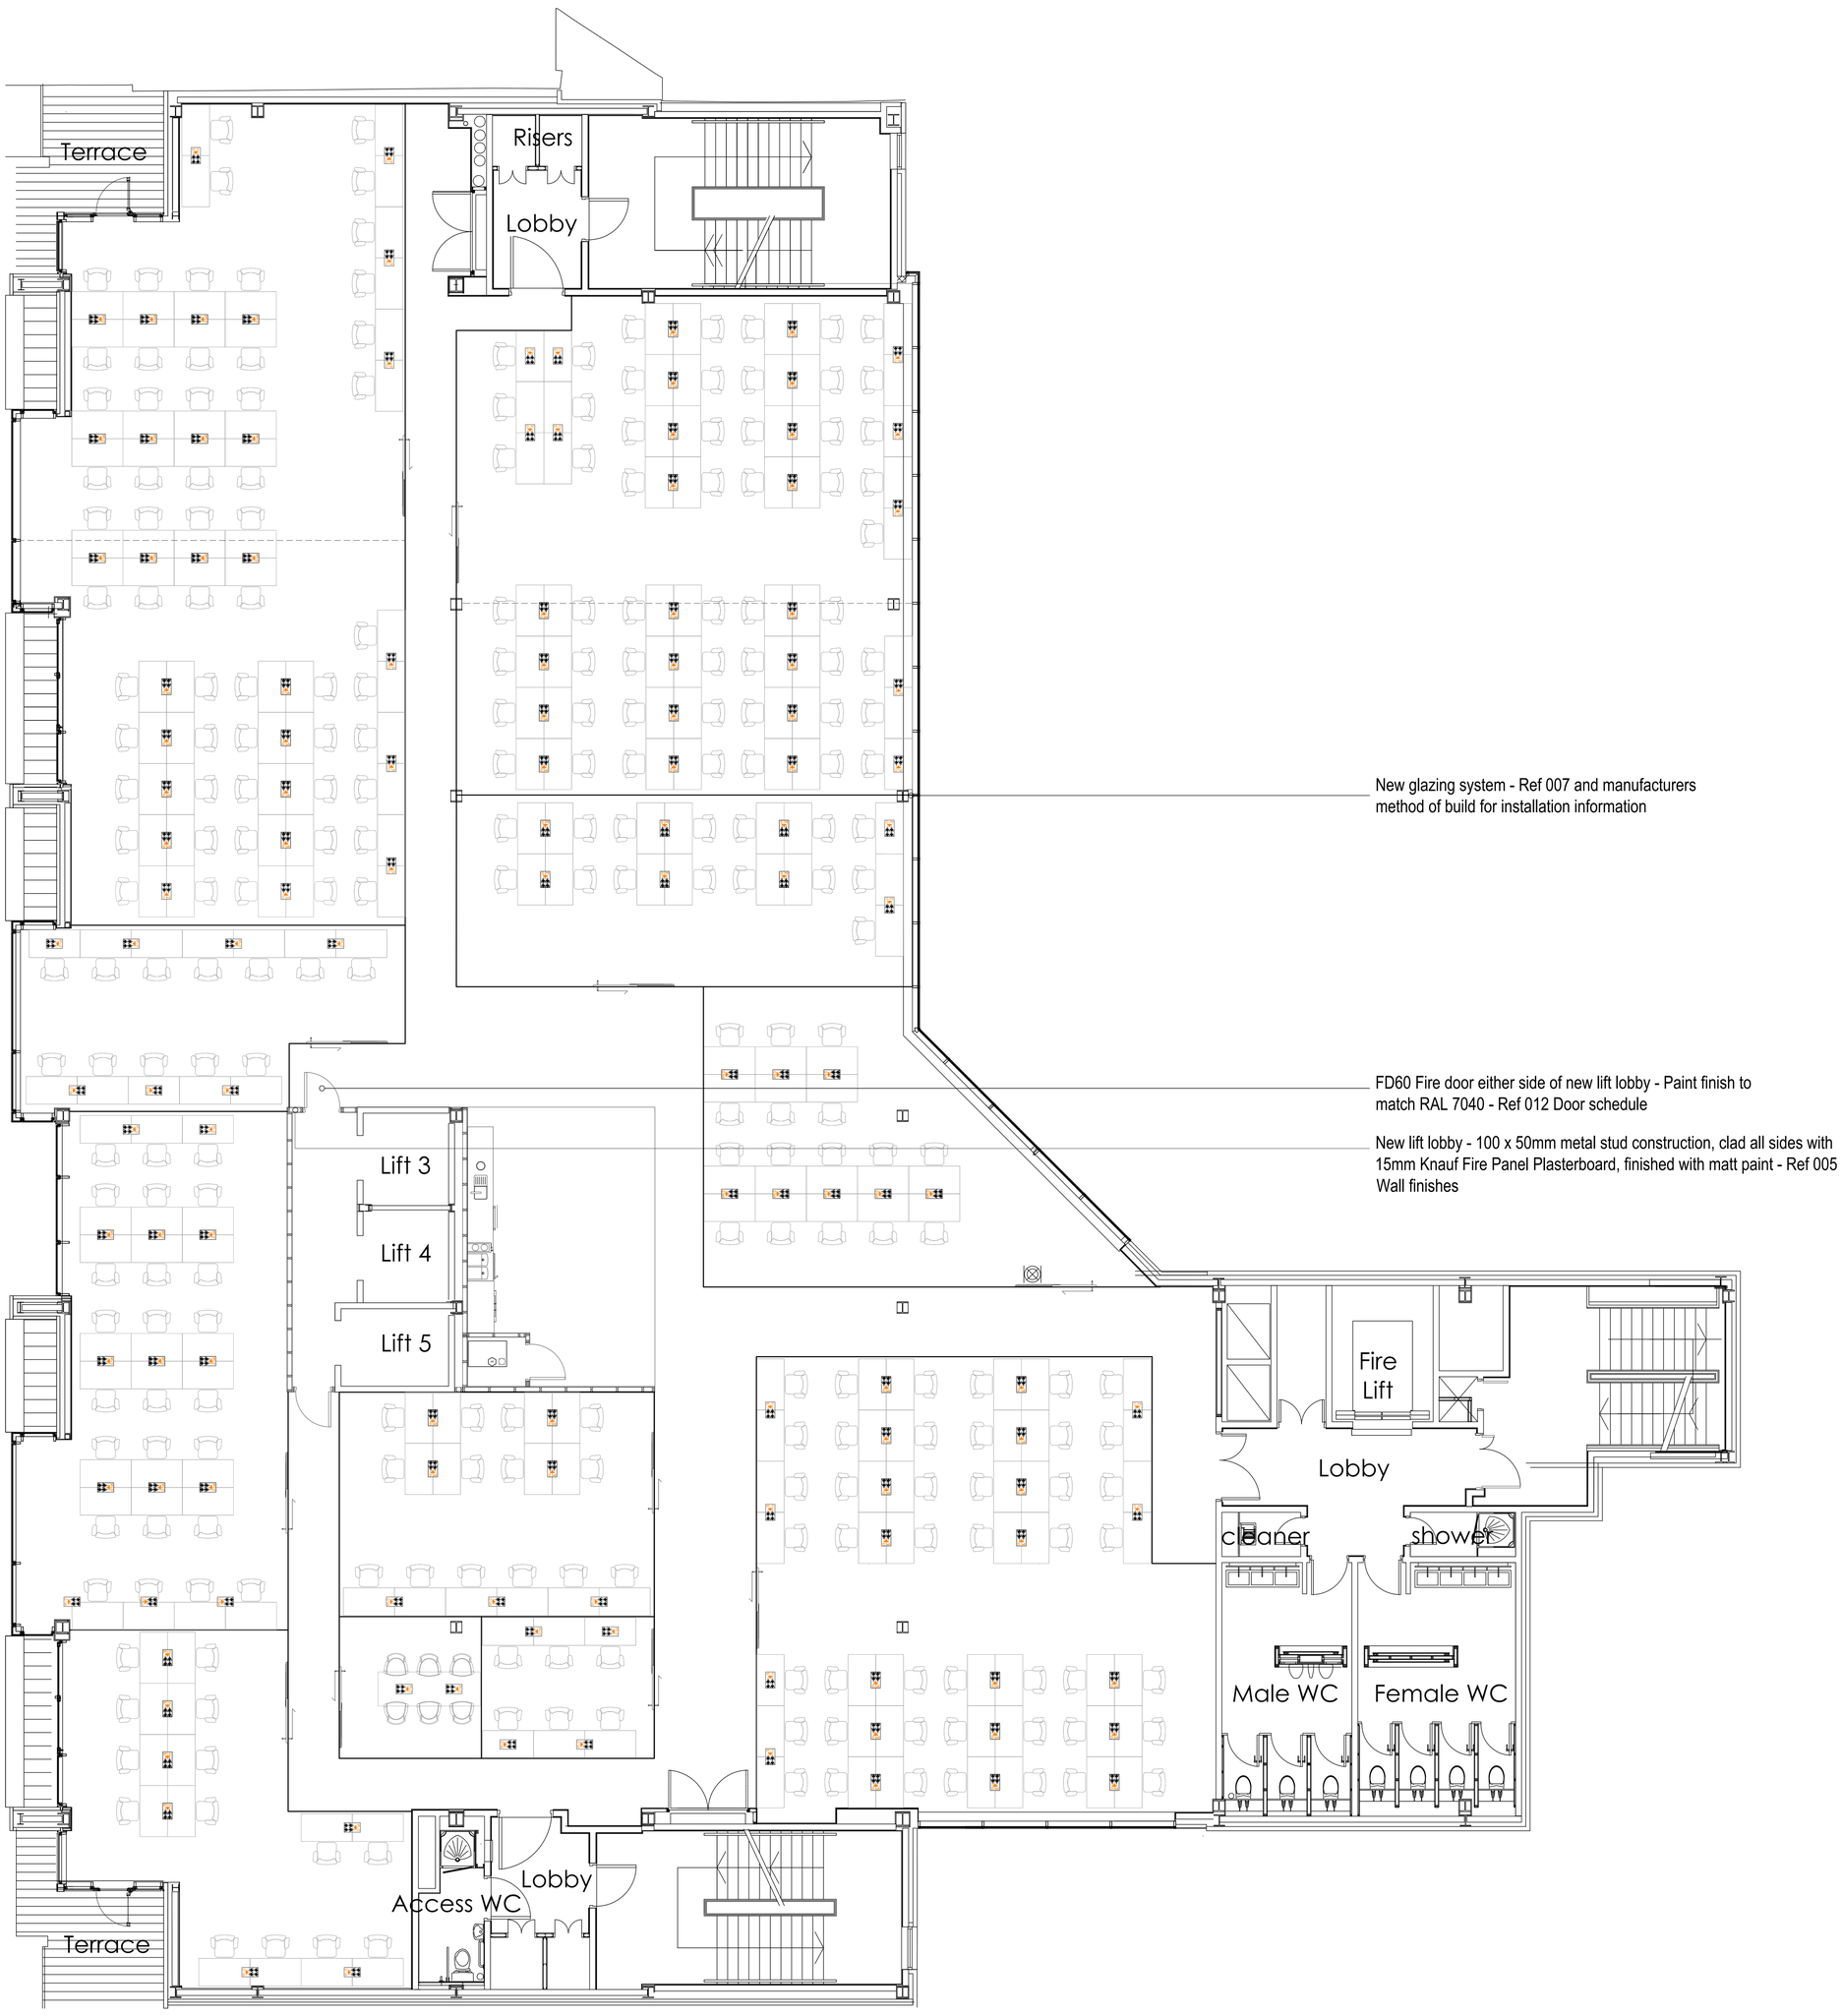

New glazing system - Ref 007 and manufacturers method of build for installation information

FD60 Fire door either side of new lift lobby - Paint finish to match RAL 7040 - Ref 012 Door schedule

New lift lobby - 100 x 50mm metal stud construction, clad all sides with 15mm Knauf Fire Panel Plasterboard, finished with matt paint - Ref 005 Wall finishes

Proposed General Arrangement - Sixth Floor

1:50 Scale

NB: ALL FIRE RATED STRUCTURES TO BE CHECKED AND SIGNED OFF BY SPECIALIST.

ALL DIMENSIONS IN MILLIMETRES.
ONLY ANNOTATED DIMENSIONS SHOULD BE FOLLOWED, DO NOT SCALE FROM THIS DRAWING.
ALL DIMENSIONS ARE FINISHED SIZES.
MANUFACTURER / CONTRACTOR SHOULD ENSURE THAT ALL MATERIALS & CONSTRUCTION METHODS SHOWN ARE COMPLIANT WITH BUILDING REGULATIONS, LANDLORDS, OR LOCAL REGULATIONS IN FORCE AT THE TIME. ANY DISCREPANCIES OR CONCERNS SHOULD BE REPORTED.
CONTRACTORS SHOULD MANAGE & MONITOR THE MANUFACTURE OR CONSTRUCTION WORKS DESCRIBED IN THESE DRAWINGS TO ENSURE IT IS CARRIED OUT WITHOUT RISKS TO HEALTH & SAFETY.

THIS DRAWING CANNOT BE COPIED, REPRODUCED OR DISCLOSED TO ANY UNAUTHORISED PERSON.

GENERAL NOTES

CLIENT - CUBO

PROJECT - EDINBURGH

REVISIONS

ADDRESS

40 PRINCES STREET
EDINBURGH
EH2 2BY

PROJECT No.	DRAWING No.	REVISION	DATE	DRAWN BY
	003		18.04.23	

DRAWING TITLE	SCALE		PAPER SIZE
6F PROPOSED GA	1:50		A0