SOUTHERNCARE HOSPICE
2,827 SF
B USE
42 OCCUPANTS

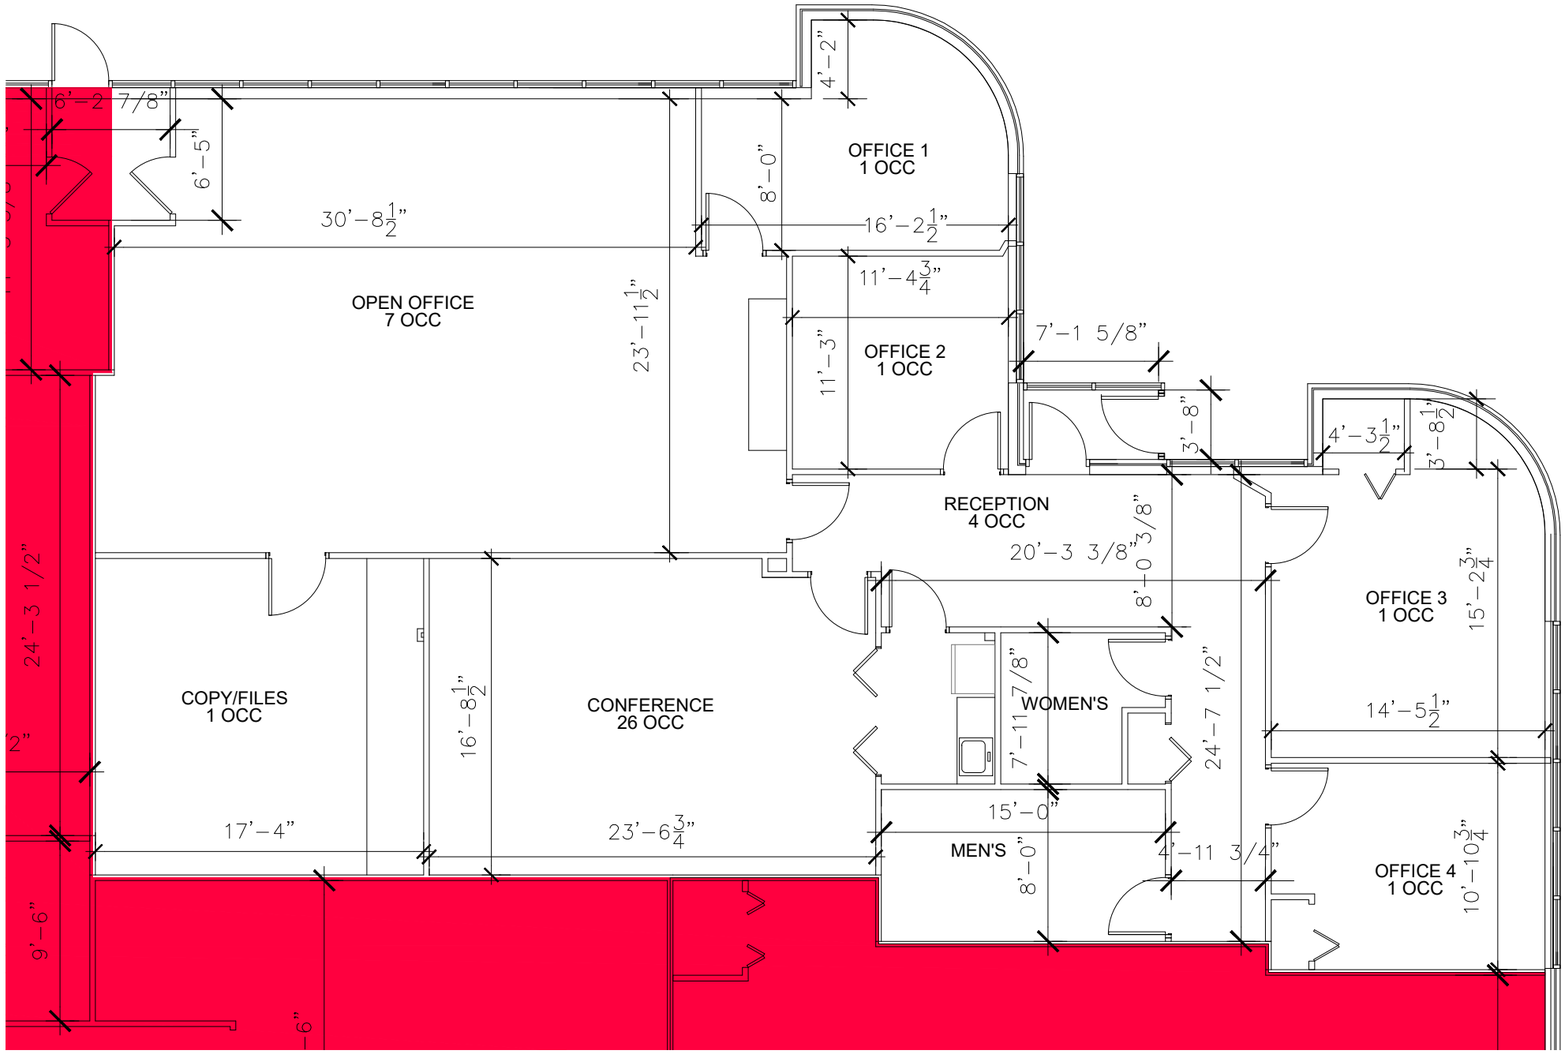

CAM INC.
BUILDER / DEVELOPER / REAL ESTATE BROKER

1525 CORPORATE WOODS PKY.
SUITE 100
UNIONTOWN, OHIO 44685

330-896-3253
WWW.CAMINCORP.COM

REVISIONS

AKRON
CANTON TECH
CENTER 2

3575 FOREST LAKE DR.
SUITE 550
UNIONTOWN, OH 44685

EXISTING
FLOOR PLAN

Project Number	XX-XXX
Date	3/8/24

SK-1

Scale	1/8" = 1'-0"