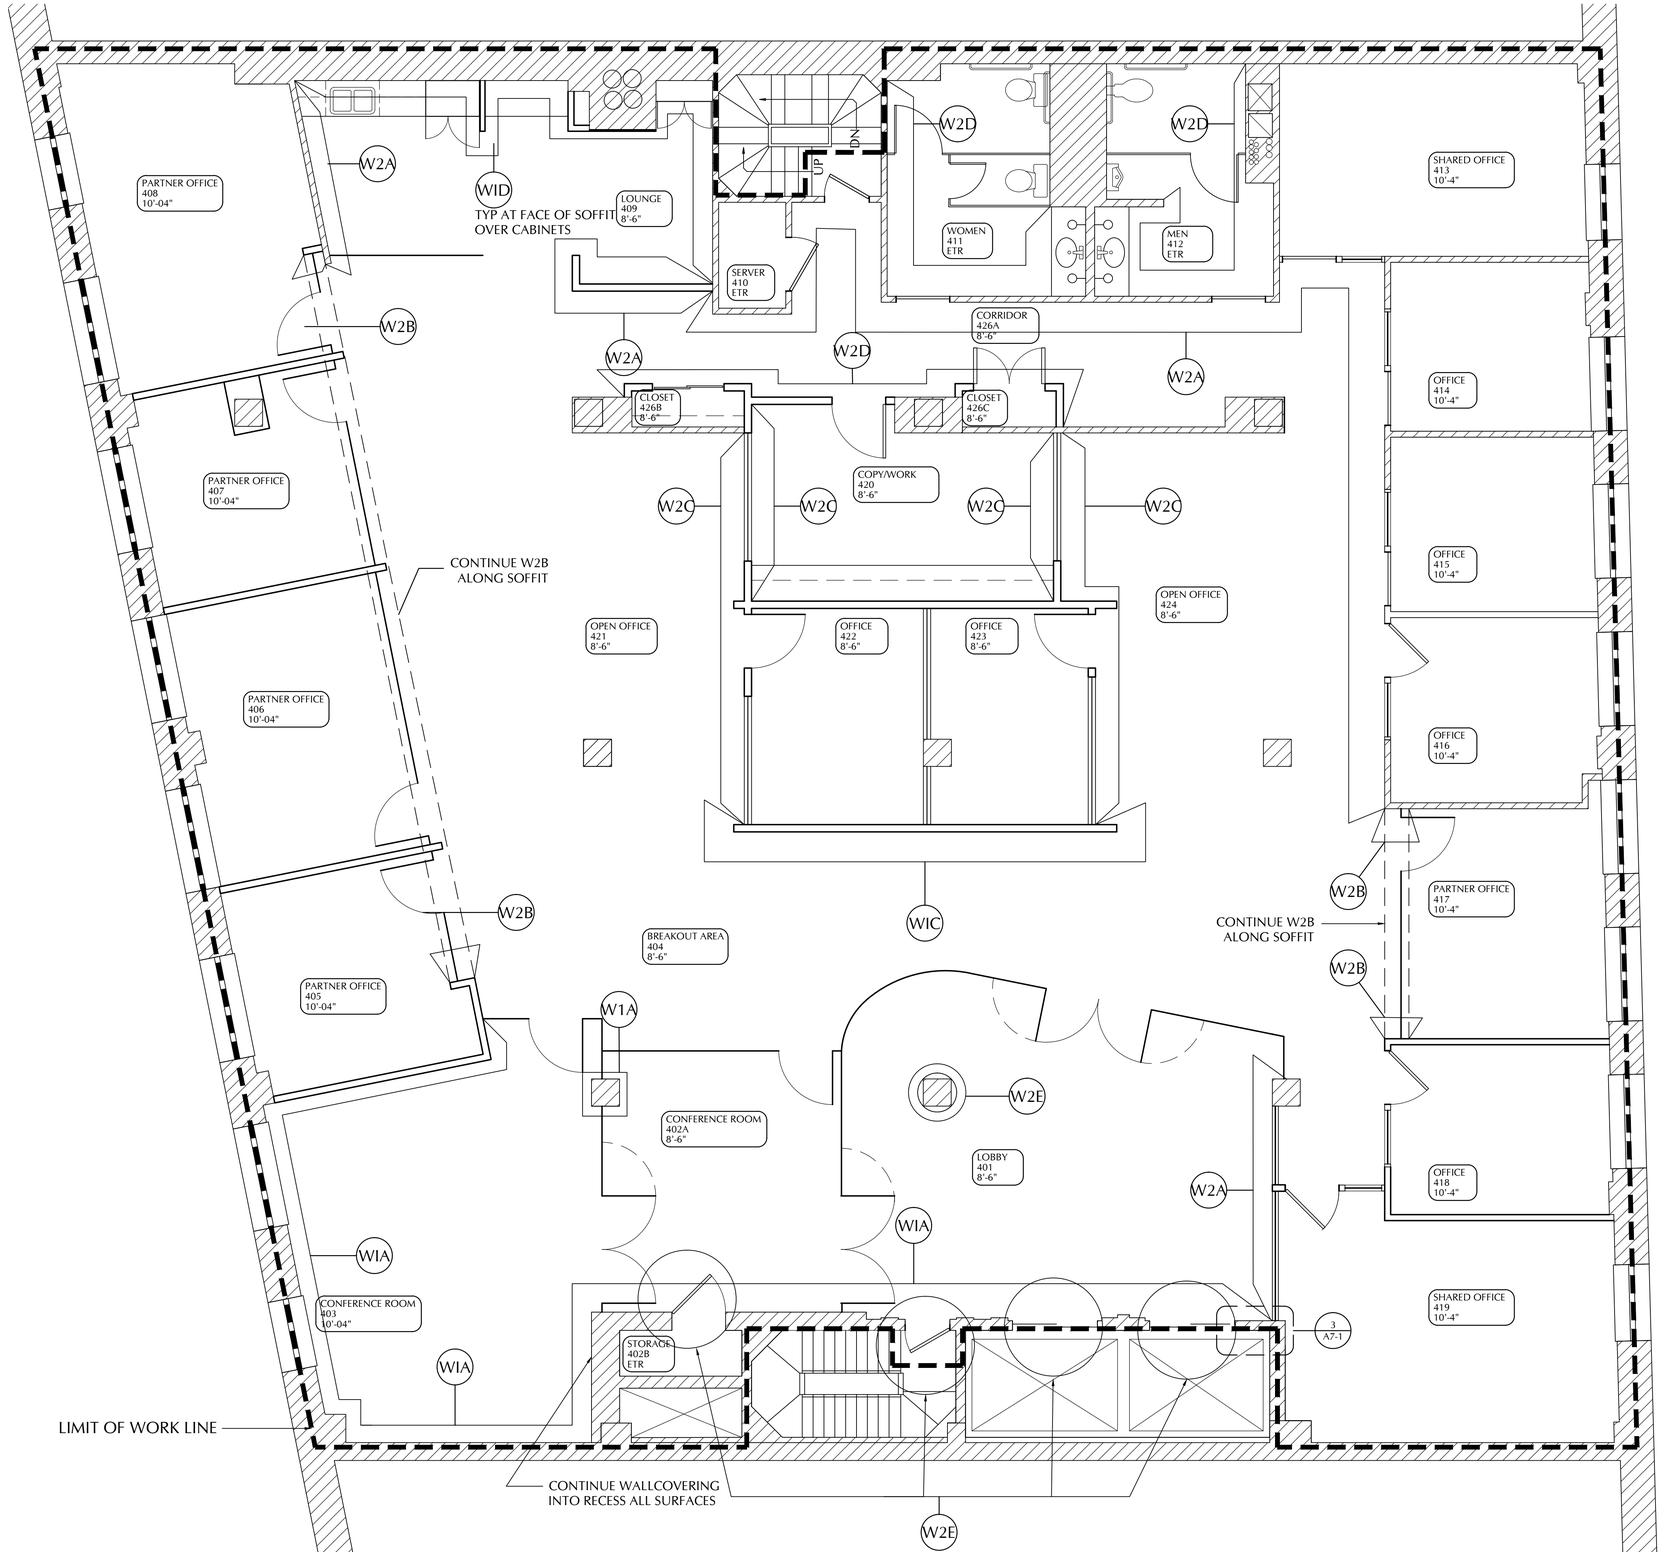

1 FOURTH FLOOR WALL FINISH PLAN

SCALE: 1/4" = 1'-0"

0 4' 8'

WALLCOVERING	
WIA	YORK CONTRACT STUDIO SOURCE 'PEARL'S NIGHT OUT' COLOR: # TC4618
WIB	NOT USED
WIC	CARNEGIE XOREL 'METEOR 6427' COLOR: # W705
WID	ARC COM 'ESTRADA ACW - 51C92' COLOR: # 22 TANGELO
PAINT	
W2A	GENERAL WALL COLOR & GENERAL DOOR FRAME COLOR BM #OC-65 CHANTILLY LACE
W2B	ACCENT COLOR PARTNER OFFICE SOFFIT AND WALL BM #CSP - 525
W2C	ACCENT COLOR COPY/WORK/OFFICE BM #985 INDIAN RIVER
W2D	ACCENT RESTROOMS/ CORRIDOR BM #1545 IRON GATE
W2E	DOOR 402B & FRAME STAIR 1 DOOR & FRAME LOBBY COLUMN COVER ELEVATOR DOORS & ELEVATOR DR. FRAMES BM # STUDIO FINISH LATEX METALLIC GLAZE WHITE-01 PEARL ASCENT WHITE

NOTES

1. REFER TO ROOM FINISH SCHEDULE ON A5-1 FOR MORE INFORMATION.

2. ALL WALLS NOT SCHEDULED TO RECEIVE AN ACCENT SHALL BE PAINTED THE GENERAL WALL COLOR.

3. ALL DOOR FRAMES, DOORS, ELECTRIC PANELS ARE TO BE PAINTED MATCH W2A, SATIN FINISH, UNLESS OTHERWISE NOTED.

SPRING CONSULTING
4TH FLOOR
30 FEDERAL STREET
BOSTON, MA

TENANT FIT OUT

No.	Revisions	Date
1	100% CD	11.11.2013

Job:	2718
Date:	11.11.2013
Scale:	AS NOTED
Drawn:	
Checked:	

Rojas Design, Inc.
Architecture BIM
1500 Soldiers Field Road
Interior Design
Brighton, MA 02135
Landscape Architecture
T - 671.720.4100

WALL FINISH PLAN

THIS PLAN INDICATES THE PLACEMENT OF WALL FINISH COLORS AND TYPES AND IS TO BE USED IN CONJUNCTION WITH THE ROOM FINISH SCHEDULE.

THIS PLAN IS NOT TO BE USED FOR LAYOUT OR ANY OTHER PURPOSE OTHER THAN AS STATED ABOVE

This drawing and the details on it, as an instrument of service, is property of Rojas Design, Inc., Architects, Interior Architects, and Landscape Architects, and may be used only for the specified project and shall not be loaned, copied or reproduced in any form without the expressed written consent of Rojas Design, Inc.

Copyright © 2013 Rojas Design, Inc.
All Rights Reserved

A1-4 WALL FIN

SHEET NUMBER