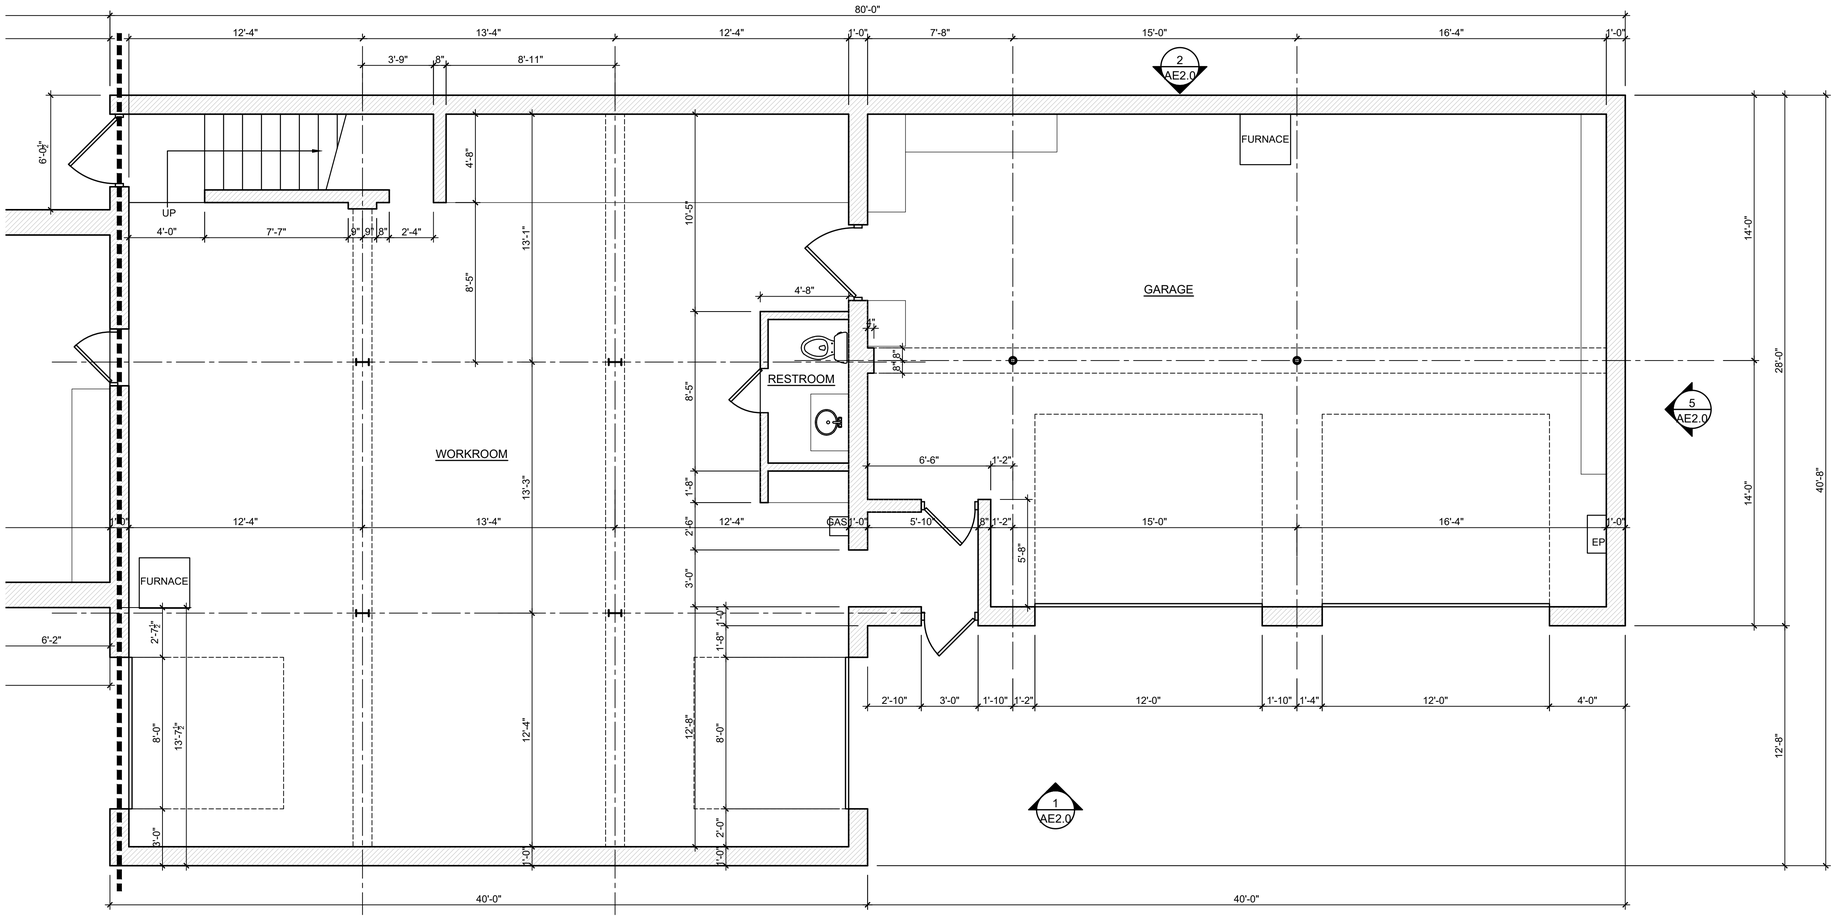

WEST

FIRST FLOOR PLAN

SCALE: 1/4" = 1'-0"

1
-

N

GRASSROOTS ARCHITECTURE

4298 PEARL ROAD
CLEVELAND, OHIO 44109

EXISTING DOCUMENTATION

PROJECT #21010

2021.07.21 - EXST'G DOCUMENTATION

FIRST FLOOR PLAN WEST

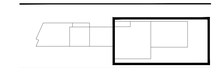

AE1.1B

Copyright © 2021

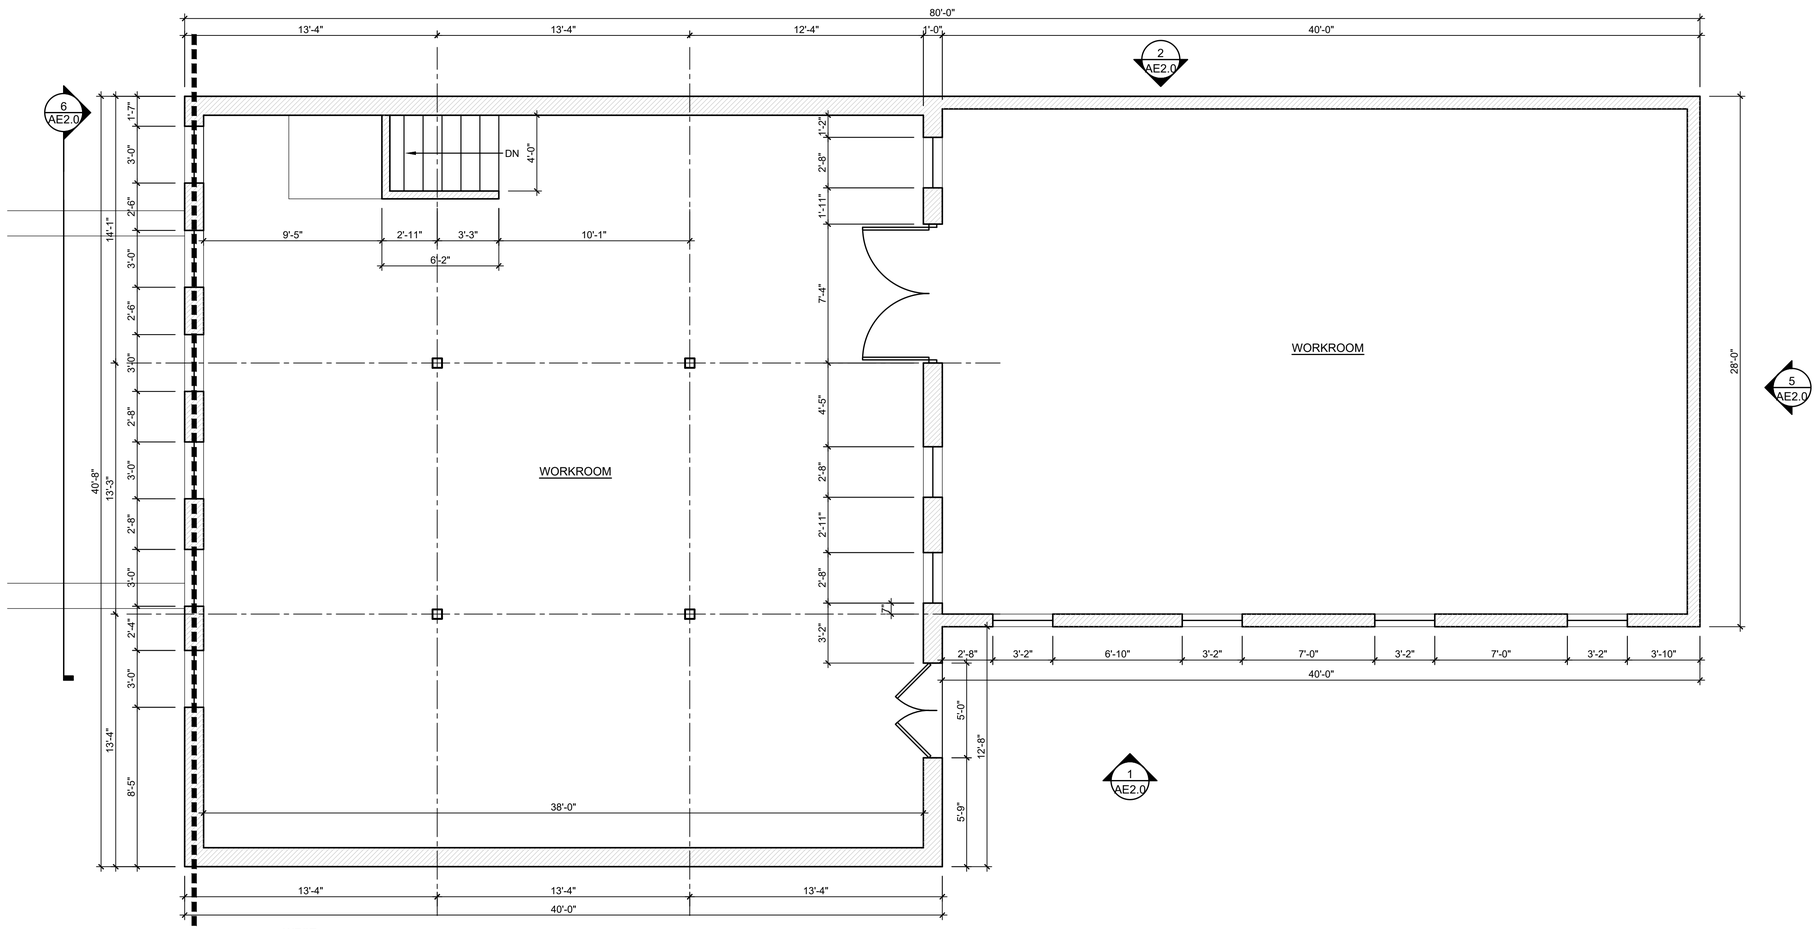

WEST

SECOND FLOOR PLAN

1
-

N

SCALE: 1/4" = 1'-0"

GRASSROOTS ARCHITECTURE

4298 PEARL ROAD
CLEVELAND, OHIO 44109

EXISTING DOCUMENTATION

PROJECT #21010

2021.07.21 - EXST'G DOCUMENTATION

SECOND FLOOR PLAN

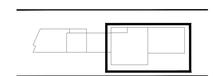

AE1.2B

Copyright © 2021