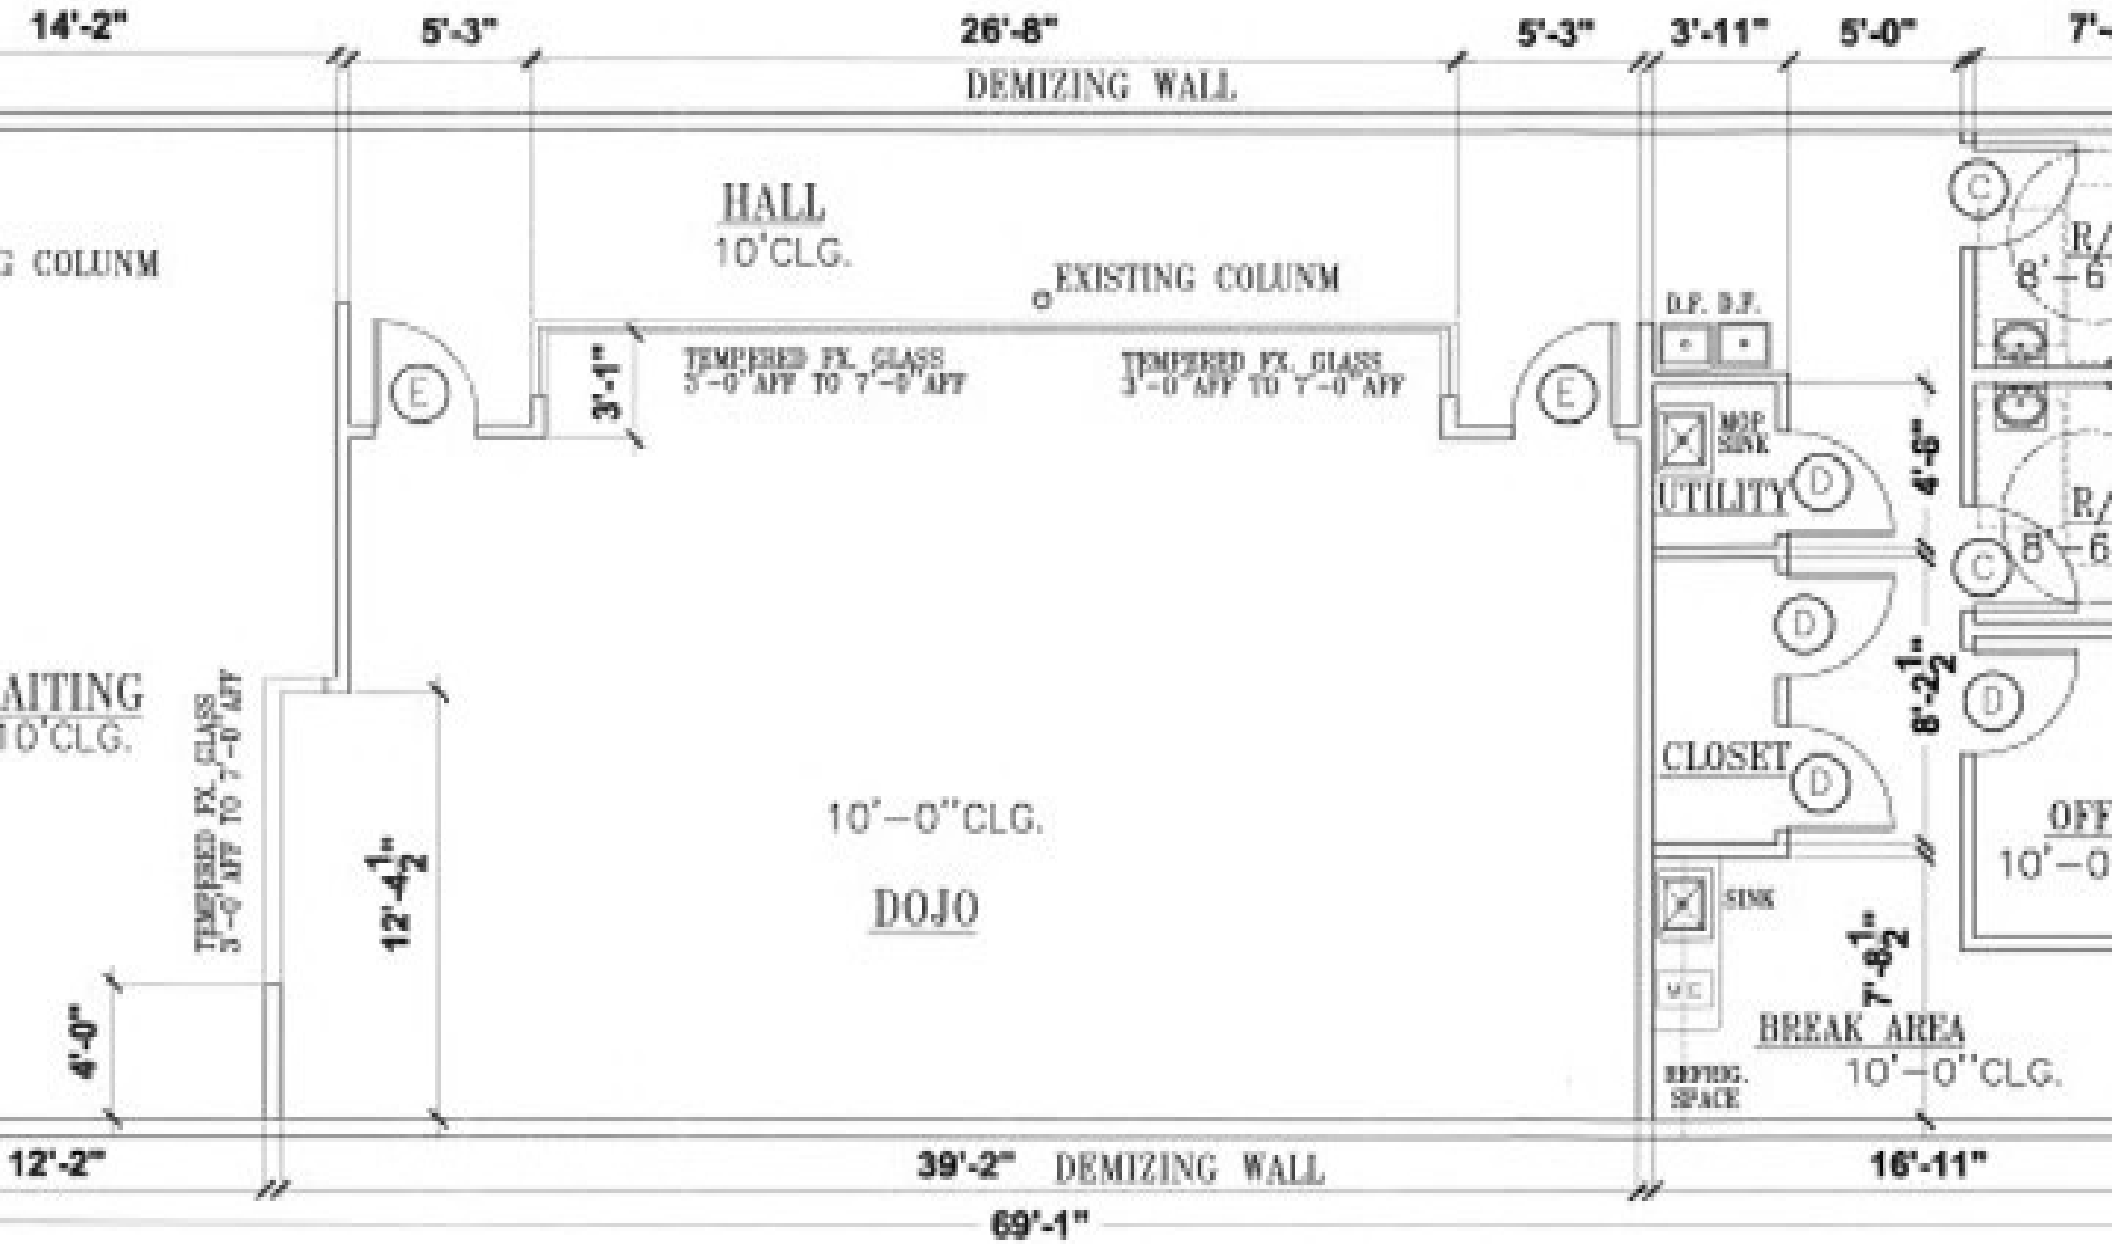

PROPOSED FLOOR PLAN

SCALE 1/4"=1'-0"

2,037 SQ. FT.