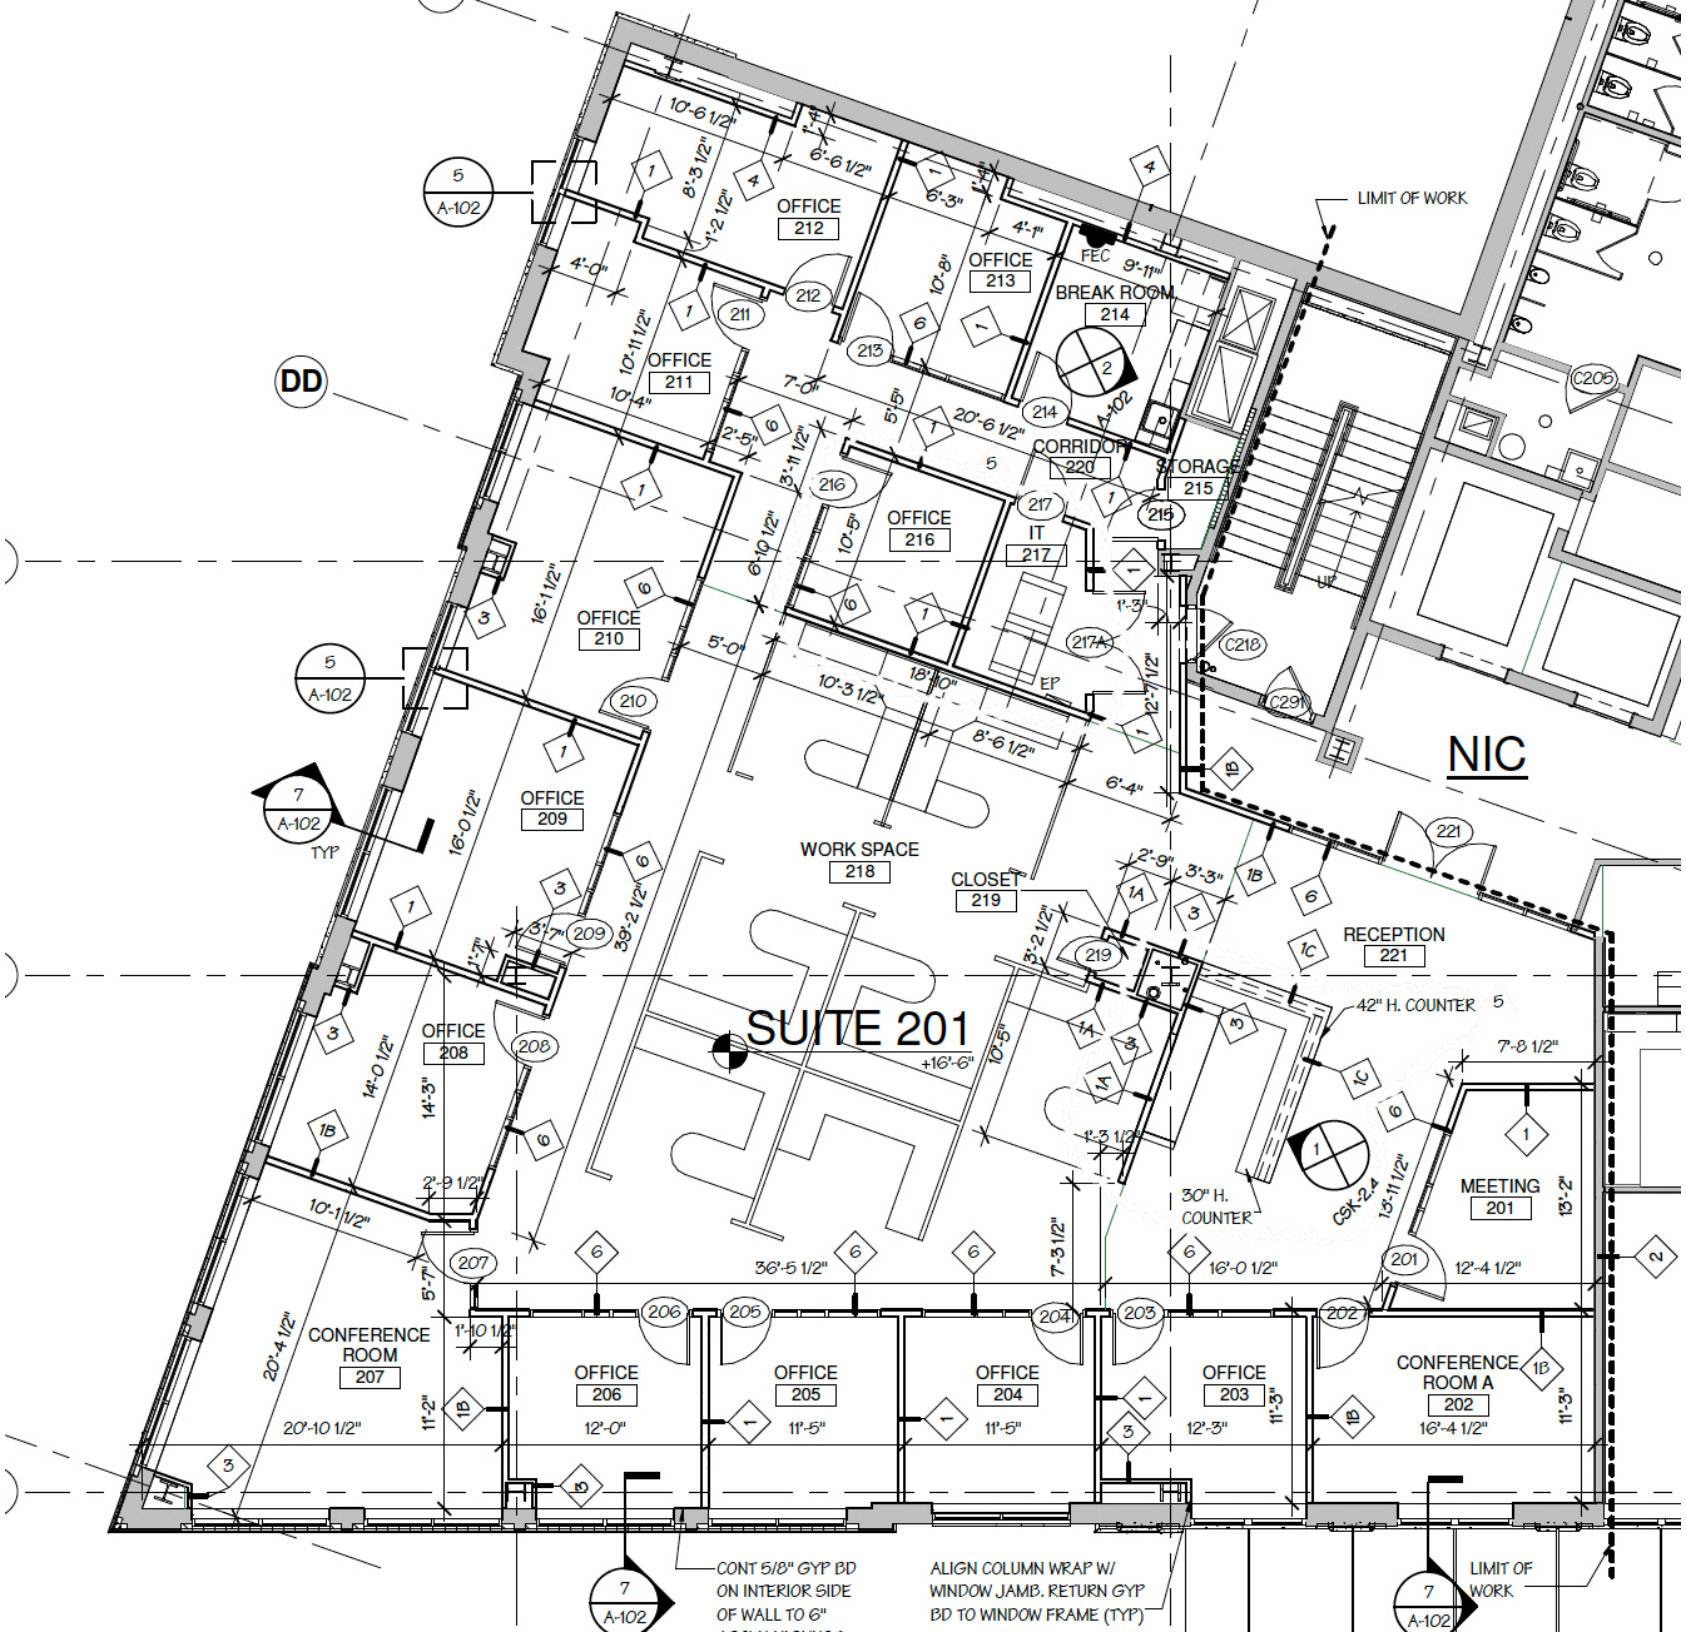
SUITE 201
NIC
LIMIT OF WORK
OFFICE 212
OFFICE 213
BREAK ROOM 214
OFFICE 211
CORRIDOR 220
STORAGE 215
OFFICE 216
IT 217
OFFICE 210
OFFICE 209
WORK SPACE 218
CLOSET 219
RECEPTION 221
42" H. COUNTER
30" H. COUNTER
OFFICE 208
MEETING 201
CONFERENCE ROOM 207
OFFICE 206
OFFICE 205
OFFICE 204
OFFICE 203
CONFERENCE ROOM A 202
CONT 5/8" GYP BD ON INTERIOR SIDE OF WALL TO 6"
ALIGN COLUMN WRAP W/ WINDOW JAMB. RETURN GYP BD TO WINDOW FRAME (TYP)
LIMIT OF WORK
DD
A-102
TYP