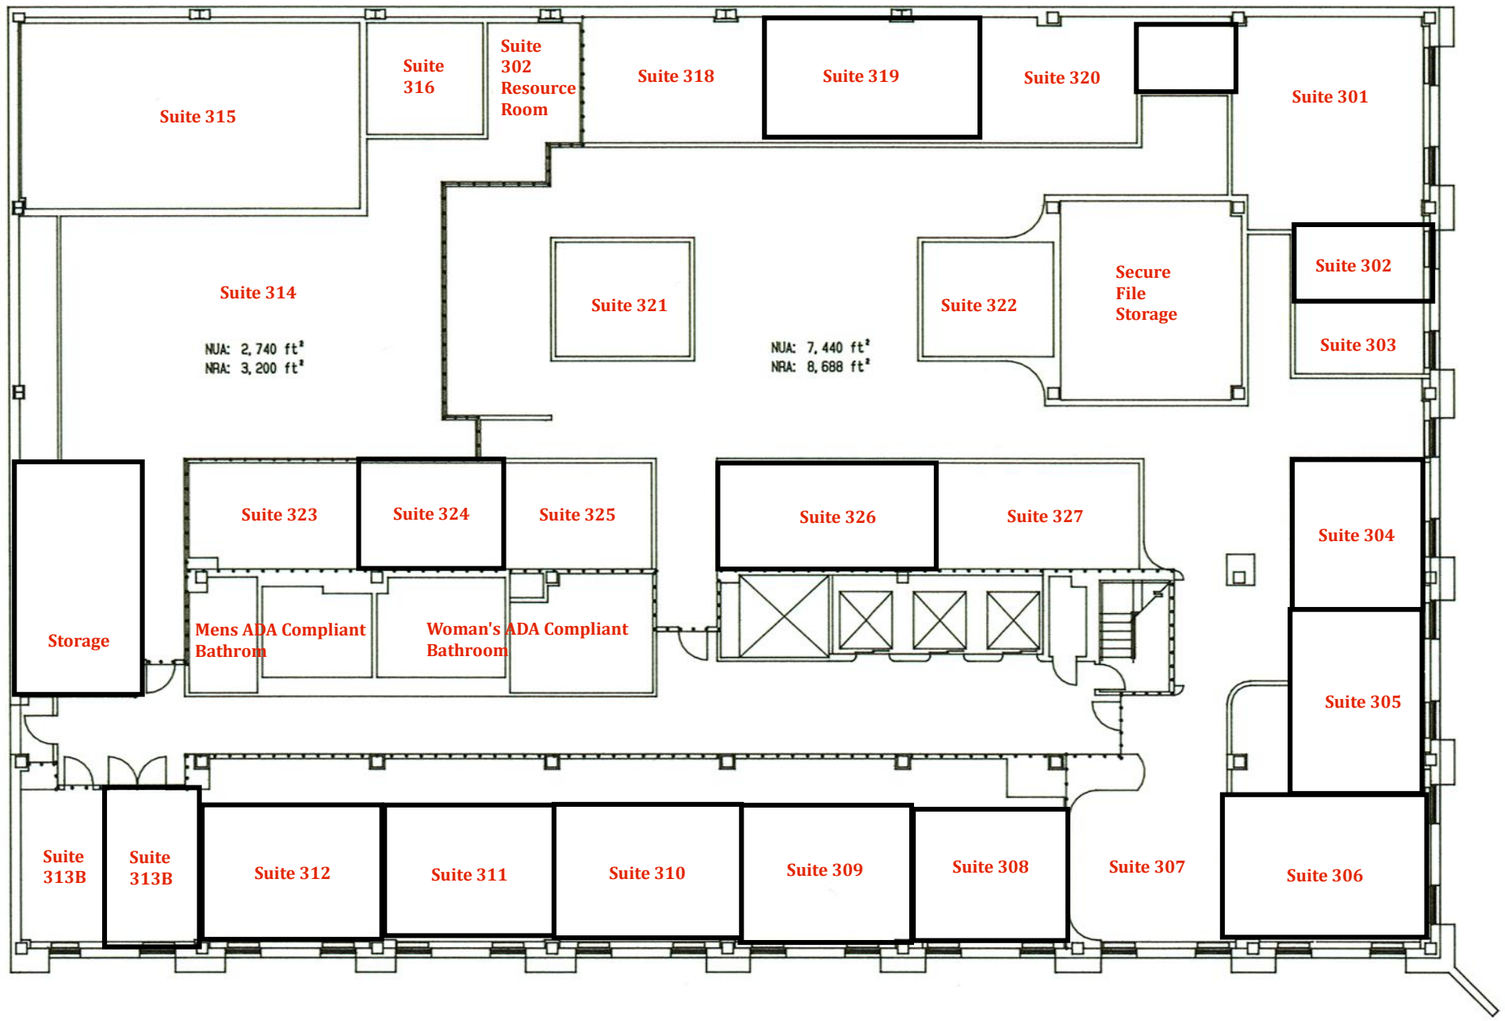

3rd FLOOR PLAN

1/16"=1'-0"

FWB

FIRST WICHITA BUILDING

REGISTERED ARCHITECT STATE OF TEXAS

20 MAY 93

LEASE PLAN

FIRST WICHITA BUILDING

719 SCOTT STREET

WICHITA FALLS, TEXAS

3rd FLOOR STATISTICS

GROSS FLOOR AREA 15085 ft²

05/19/93

BUNDY, YOUNG, SIMS & POTTER, INC.

ARCHITECTS/PLANNER/INTERIOR DESIGN

906 Burnett
Wichita Falls, TX 76301
(817) 761-2404
FAX 761-2119

Dick Bundy, AIA Tom Young, AIA Rick Sims, AIA David Potter, AIA

COPYRIGHT 1987 BUNDY, YOUNG, SIMS & POTTER, Inc.