© NOTE: All work contained herein is the sole intellectual property of Debarbieri Architects, LLC. Unauthorized reproduction and/or use (wholly or in part) is a violation of copyright law and all damages will be pursued to the fullest extent permitted by law.

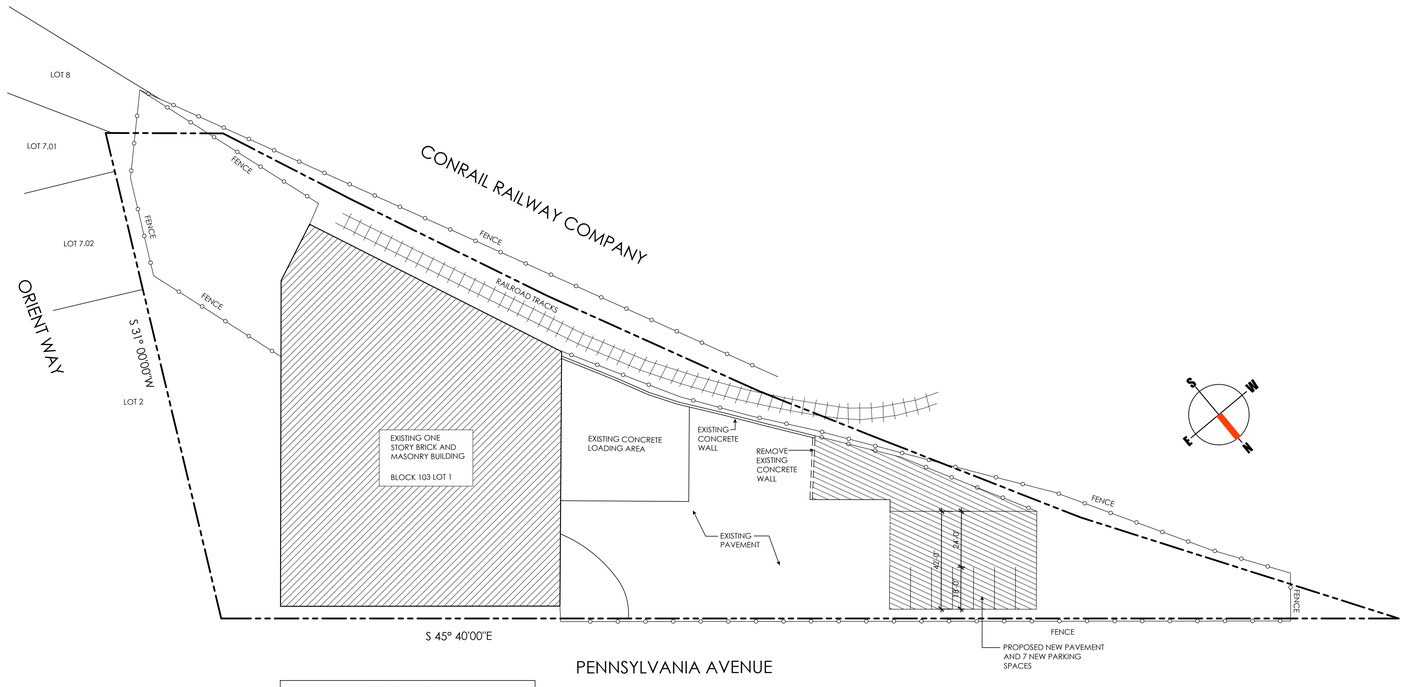

THIS SITE PLAN IS BASED ON A SURVEY AS PREPARED BY HALLARD AND ASSOCIATES 41 HILLCREST ROAD, WATCHUNG, NJ 07069
PH 908-754-7886 DATED 08-18-2010
by THEODORE A. HALLARD LIC. No. 17784
CERTIFICATE OF AUTHORIZATION NO. 24 GA 27982800

'1' Site Plan
Scale: 1" = 30'

debarbieri ARCHITECTS LLC
97 CHESTNUT STREET
RUTHERFORD, NJ 07070
TEL: 201.939.5669
EMAIL: DESIGN@DEBARBIERIARCHITECTS.COM
WWW.DEBARBIERIARCHITECTS.COM
CERTIFICATE OF AUTHORIZATION NO. 713

JAMES E. DEBARBIERI, AIA
NJ Lic. No. C-7496
CT Lic. No. 6180
NY Lic. No. 017897-1
PA Lic. No. RA-010754-B
MD Lic. No. 8523
VA Lic. No. 0401007899
OH Lic. No. 10007
DE Lic. No. SS-0018737
MI Lic. No. 1301051414
FL Lic. No. AR97210
TX Lic. No. 24423
MA Lic. No. 951205
ALFREDO A. PAULO, AIA - LEED AP BD+C
NJ Lic. No. 21 AI01764400
MOHAMED SHAMA, AIA
NJ Lic. No. 21 AI01843600
BRYAN J. DEBARBIERI, AIA
NJ Lic. No. 21 AI02071500

CONSULTANTS

REVISIONS

NO.	DESCRIPTION	DATE

PROJECT

PROPOSED NEW PAVEMENT

700 PENNSYLVANIA AVENUE
LYNDHURST, NJ

SITE PLAN

DATE ISSUED: 12-22-21
PROJECT NO: 20-039
DRAWING BY: D D
CHKD BY: D D
DWG NO:

ST-1

SEAL & SIGNATURE

FILE NO:

SHEET: 1 OF 1