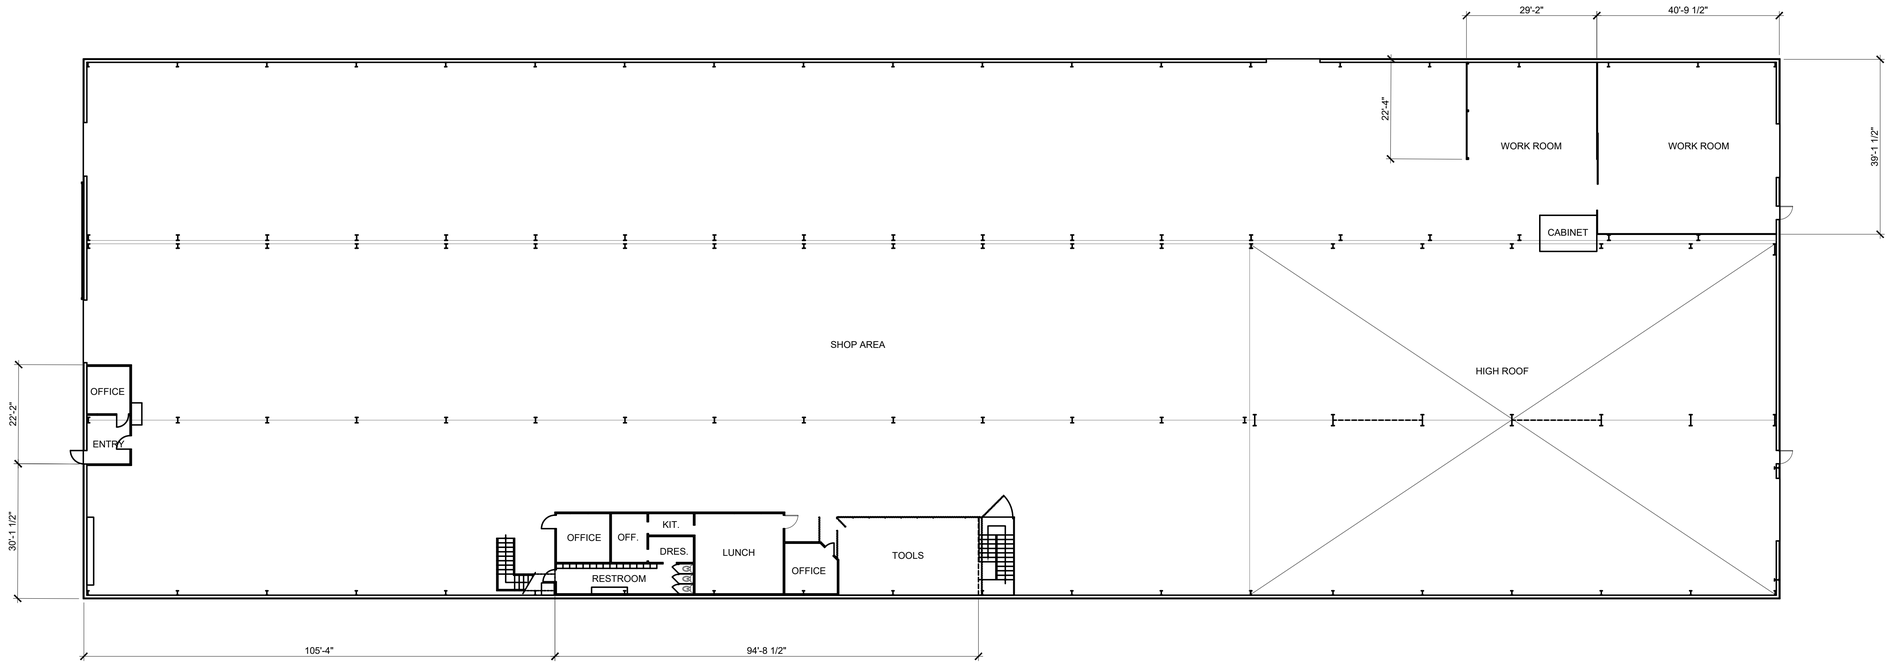

C1 FULL FLOOR PLAN
SCALE: 1/16" = 1'-0"

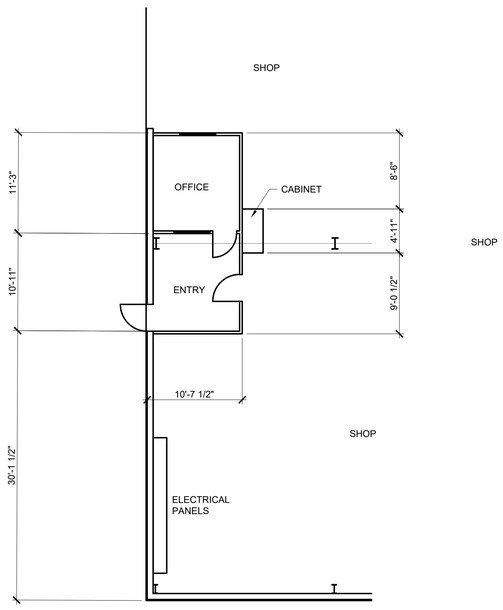

SHOP

A2 FIRST FLOOR ENTRY PLAN
SCALE: 1/8" = 1'-0"

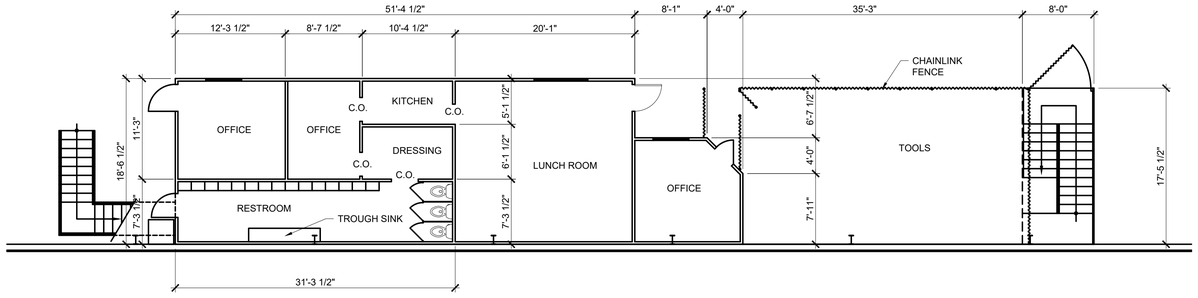

B1 SECOND FLOOR PLAN
SCALE: 1/8" = 1'-0"

SHOP

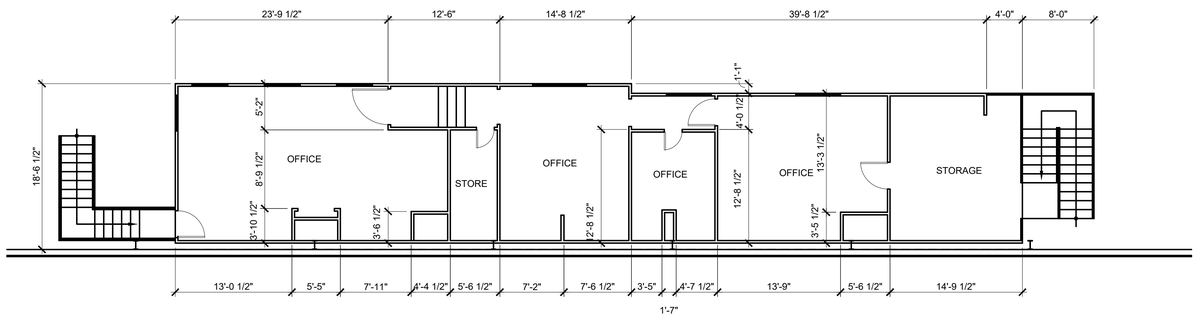

A1 FIRST FLOOR PLAN
SCALE: 1/8" = 1'-0"

NORTH

NO.	DATE	REVISION ISSUE
	1/27/26	ISSUE FOR REVIEW

REFERENCE NUMBER: **26003-00**

© 2025 KO DESIGN GROUP LLC
Under the Copyright Act, 17 U.S.C. as amended December 1, 1990, also known as the "Architectural Works Protection Act of 1990", these documents are copyrighted and are subject to copyright protection as an "Architectural Work". The design, spatial forms, ideas, compositions and arrangement of items delineated in this set of plans are proprietary of KO Design Group LLC. Unauthorized use of these plans can legally result in the cessation of such construction or building being seized and razed.

PROJECT NAME AND ADDRESS:

CUNNINGHAM RD.

6210 CUNNINGHAM RD.
HOUSTON, TX

TITLE:

FLOOR PLAN

DRAWING NUMBER:

A101

C:\Users\Richard Turner\kodesigngroup.net\Project Files - Documents\Project Files\6210 Cunningham Rd 1-22-26\Richard Working\26003-00_A101_FLOOR PLAN.dwg plotted by Richard Turner on 2026-01-27 at 8:22 AM