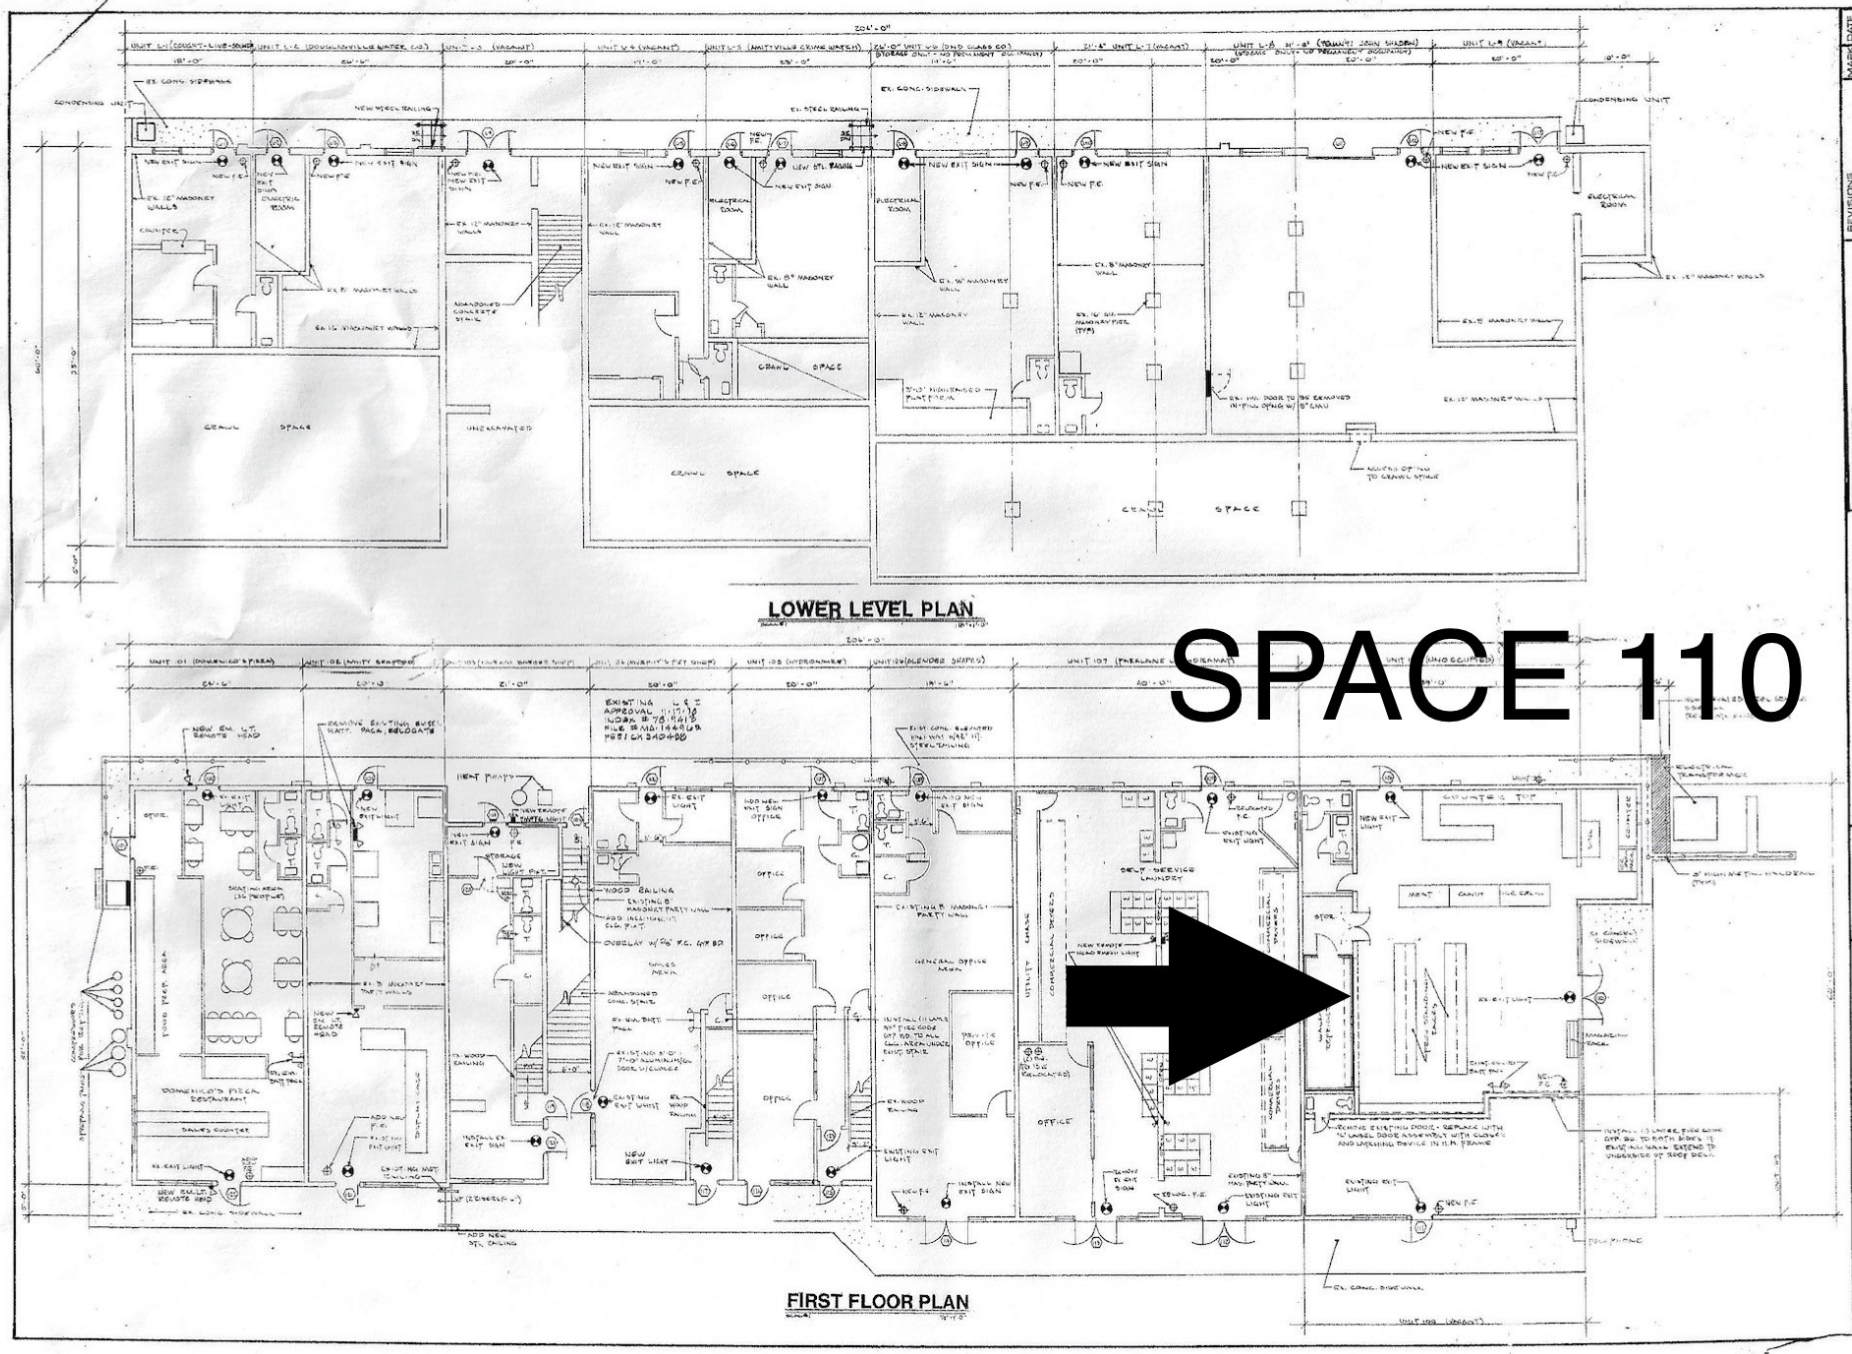
LOWER LEVEL PLAN
FIRST FLOOR PLAN
SPACE 110
REVISIONS
MARK
DATE
DRAWING TITLE
BASEMENT PLAN
FIRST FLOOR PLAN
PROJECT NO.
16389
DRAWN BY
M.A.A.
SCALE
DATE
1-10-10
ARTHUR ALTEMOSE ARCHITECTS
3770 RIDGE PIKE
COLLEGEVILLE, PA 19426
PROJECT
RENOVATIONS TO
PARK LANE SHOPPING CENTER
DOUGLASVILLE, PA
BERKS COUNTY
DRAWING NUMBER
A-1