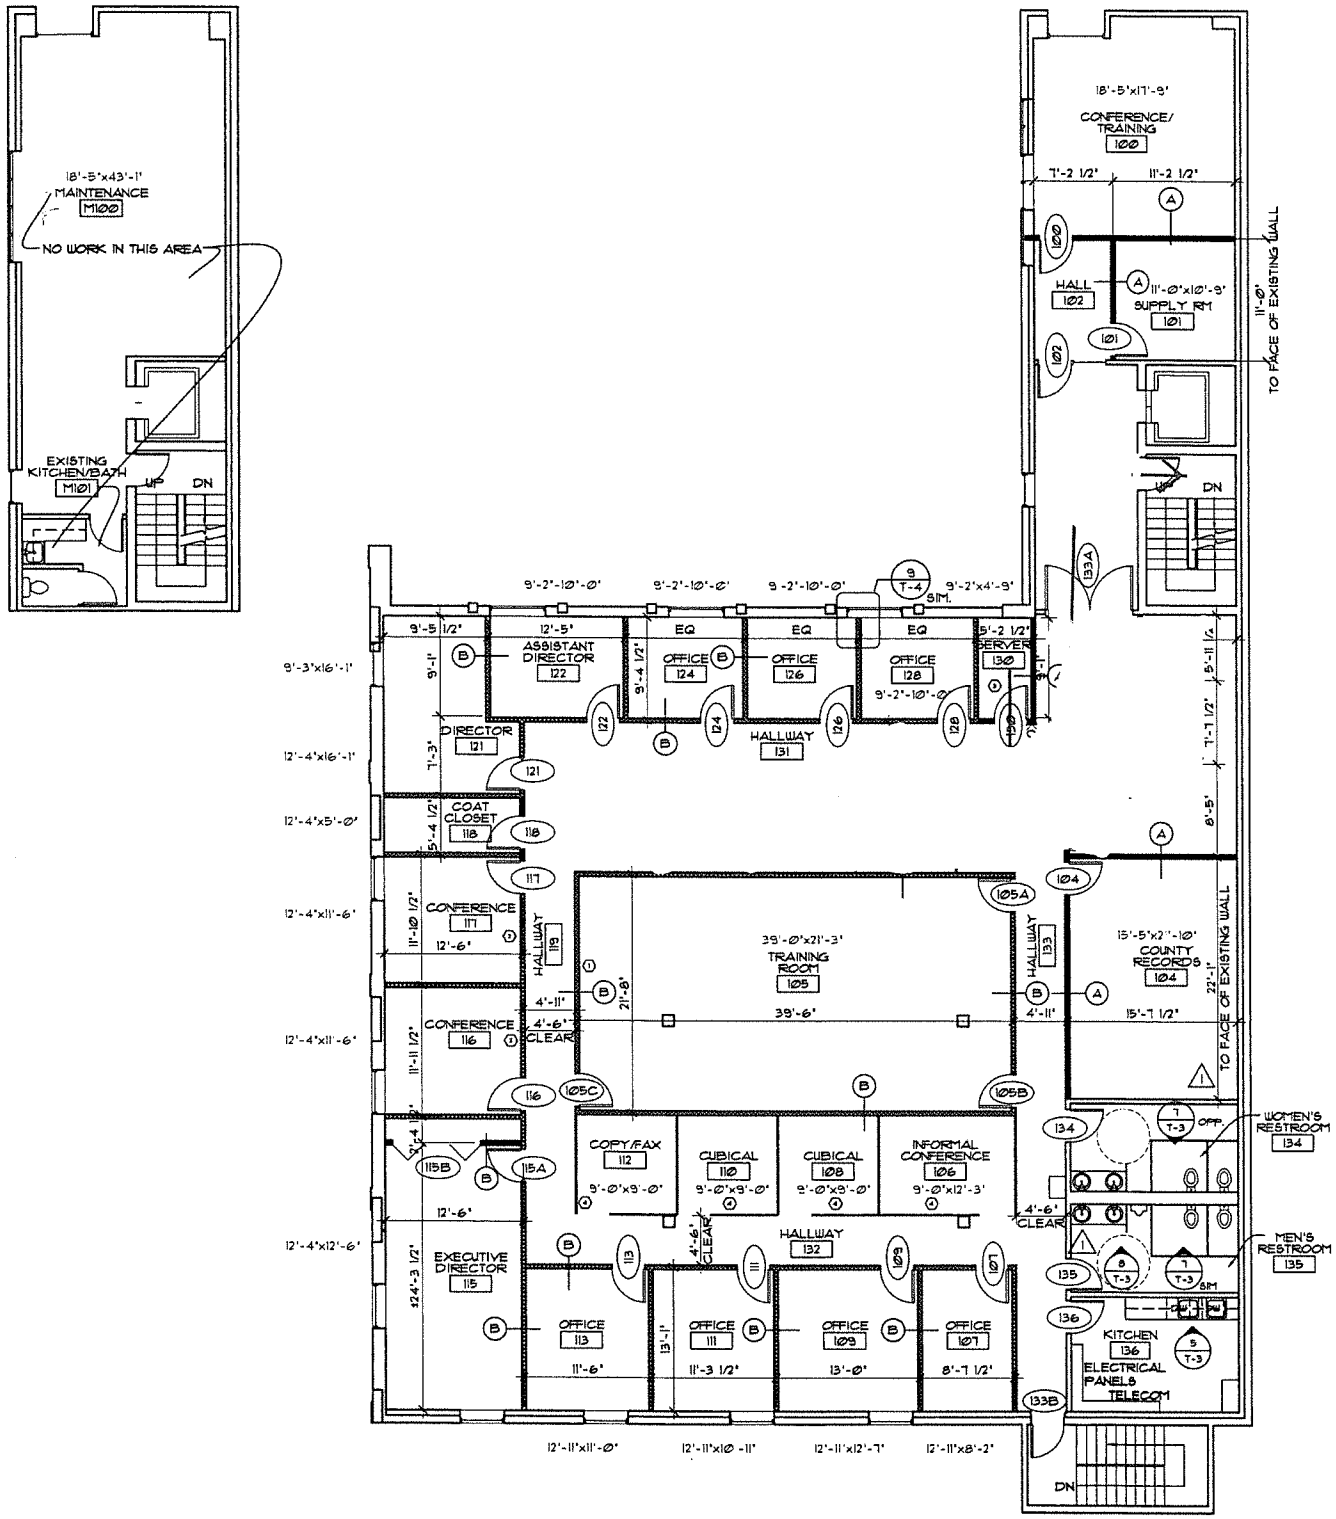

1 / T-1 CONSTRUCTION PLAN

1/8" = 1'-0"

WALL TYPE LEGEND

- TYPE A WALL - REFER TO DETAIL 4/T-4
- TYPE B WALL - REFER TO DETAIL 5/T-4
- TYPE C WALL - REFER TO DETAIL 8/T-4
- EXISTING WALL

Plotted on Dec 01, 2005 - 4:29pm
Xrefs: x-p1 x-grid x-tb_24x36
J:\N-R\Redside Equities - Industrial\043700\cd\redside\Redside TI\