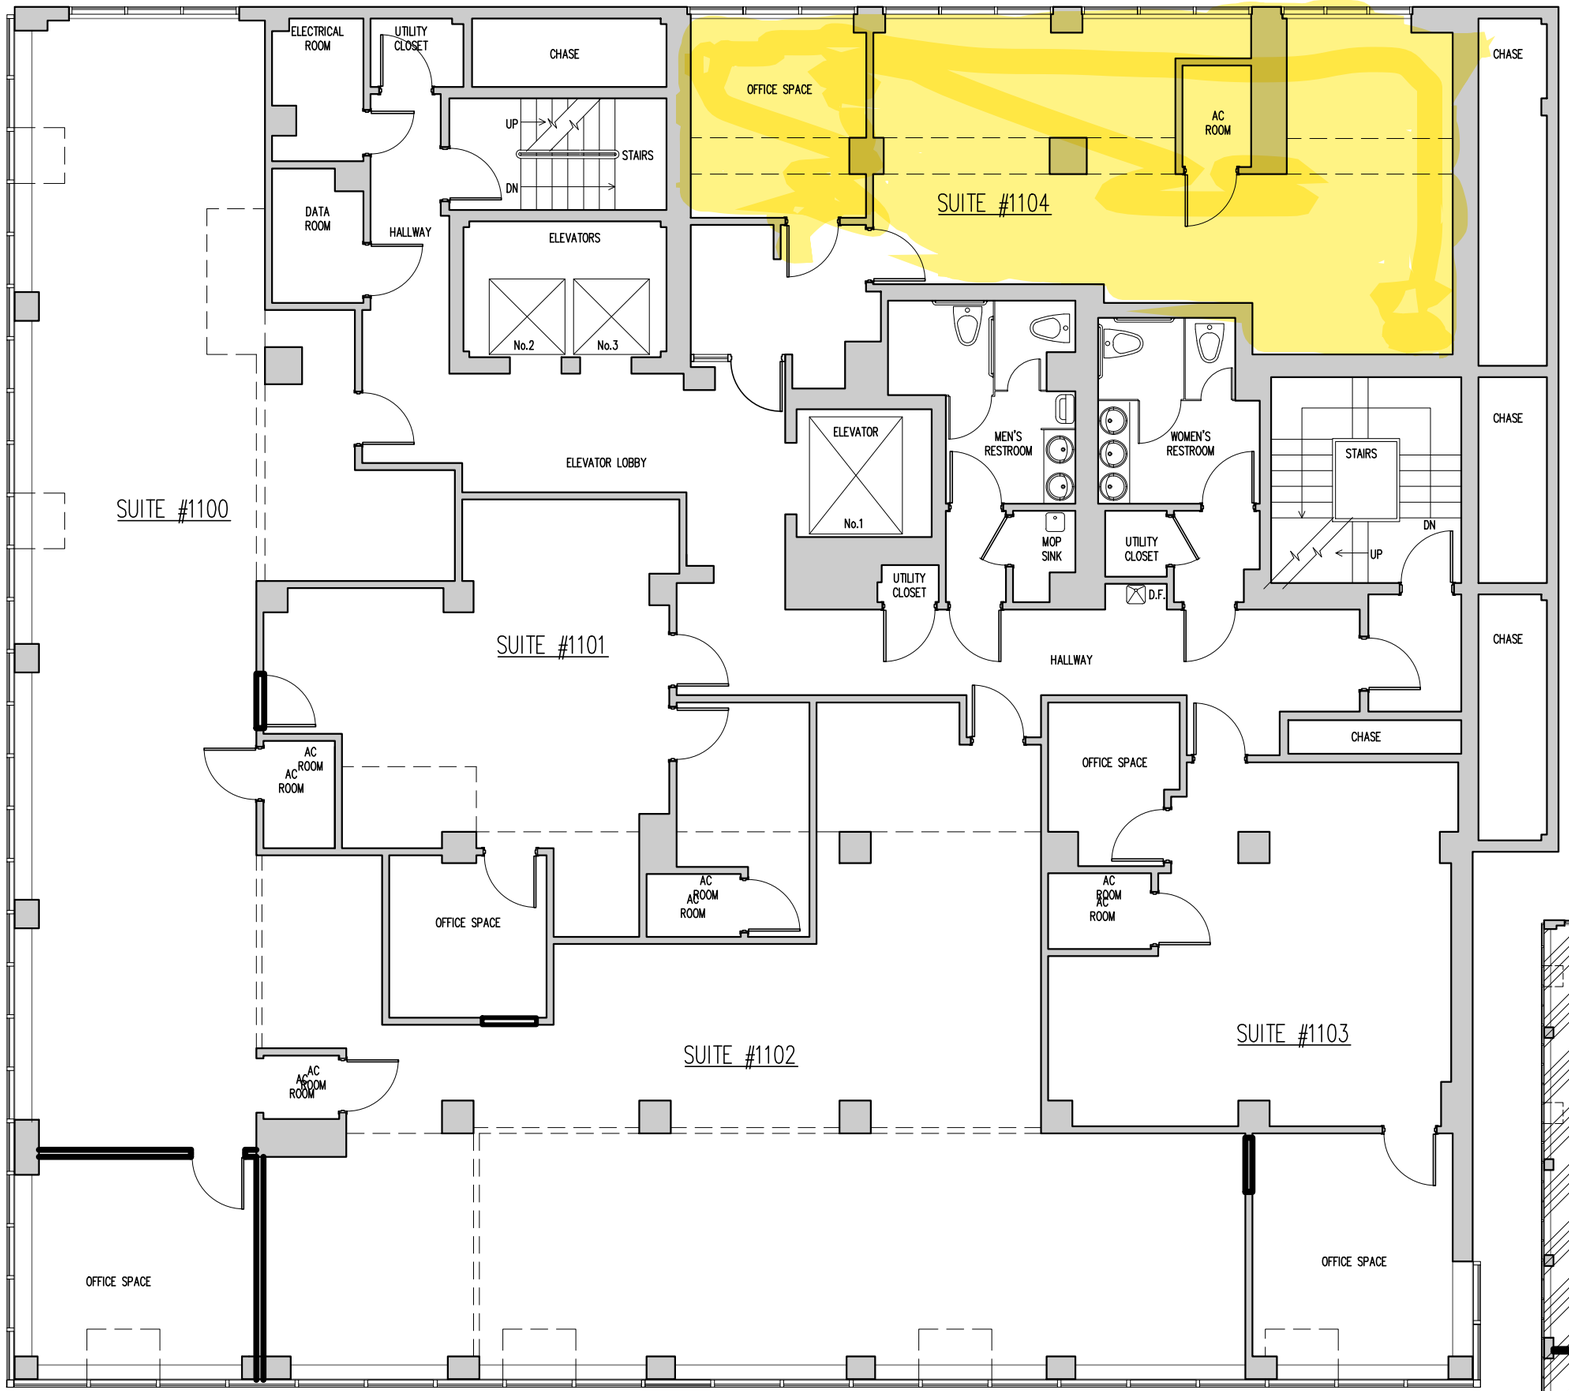

N

EXISTING FLOOR PLAN – 11th FLOOR

SCALE:NOT TO SCALE

11th FLOOR DATA

GROSS AREA CALCULATION	NET AREA CALCULATION
SUITE #1100 1,365.61 SQ. FT.	SUITE #1100 1,315.28 SQ. FT.
SUITE #1101 632.96 SQ. FT.	SUITE #1101 589.25 SQ. FT.
SUITE #1102 1,400.93 SQ. FT	SUITE #1102 1,347.16 SQ. FT
SUITE #1103 702.83 SQ. FT	SUITE #1103 654.21 SQ. FT
SUITE #1104 793.33 SQ. FT	SUITE #1104 732.70 SQ. FT
COMMON AREA 959.07 SQ. FT	

*NOTE: ELEVATOR, STAIRS AND CHASE NOT INCLUDED IN THIS CALCULATION

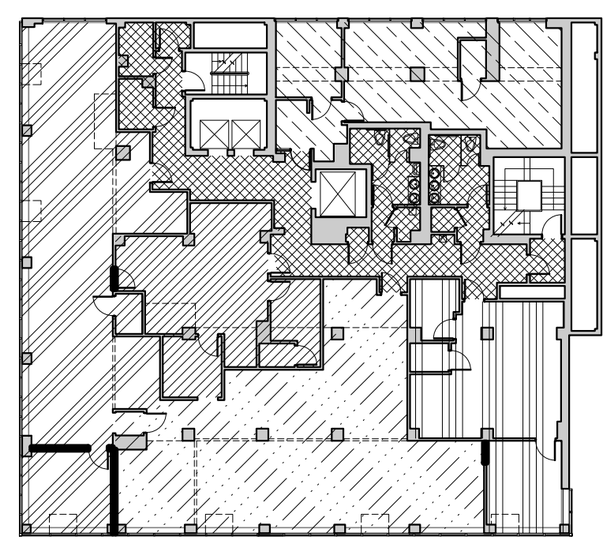

HATCHED AREAS

NOT TO SCALE

REVISIONS		
No	DATE	BY
1		
2		

DESCRIPTION

Date: JULY 2018

Drawn By: AQC

Approved By: F.M.

33 DOWNTOWN

CLIENT: CONFESA USA LLC SUPER CITY INVESTMENTS LLC

PROJECT LOCATION: 33 SW 2ND AVE, MIAMI, FL 33130

A.Q.C.

SEAL

STATE OF FLORIDA
COUNTY OF BROWARD

The foregoing instrument was acknowledged before me this _____ day of _____ 2018, by ANGEL AMORES
Signature of Notary Public: _____
Personally known: X
(Seal)

ANGEL AMORES

AMORES QUALITY CONSTRUCTION
GENERAL (CGC1516610)
MECHANICAL (CMC1249813)
PLUMBING (CFC1429226) CONTRACTOR
10440 SW 170 ST. MIAMI FL. 33157
AMORESQC@GMAIL.COM
TEL: (786) 222-8311

COPYRIGHT RESERVED
THESE DRAWINGS AND DESIGNS ARE THE PROPERTY OF AMORES QUALITY CONSTRUCTION AND SHALL NOT BE REPRODUCED WITHOUT HIS WRITTEN CONSENT.

SHEET NO.

A-11