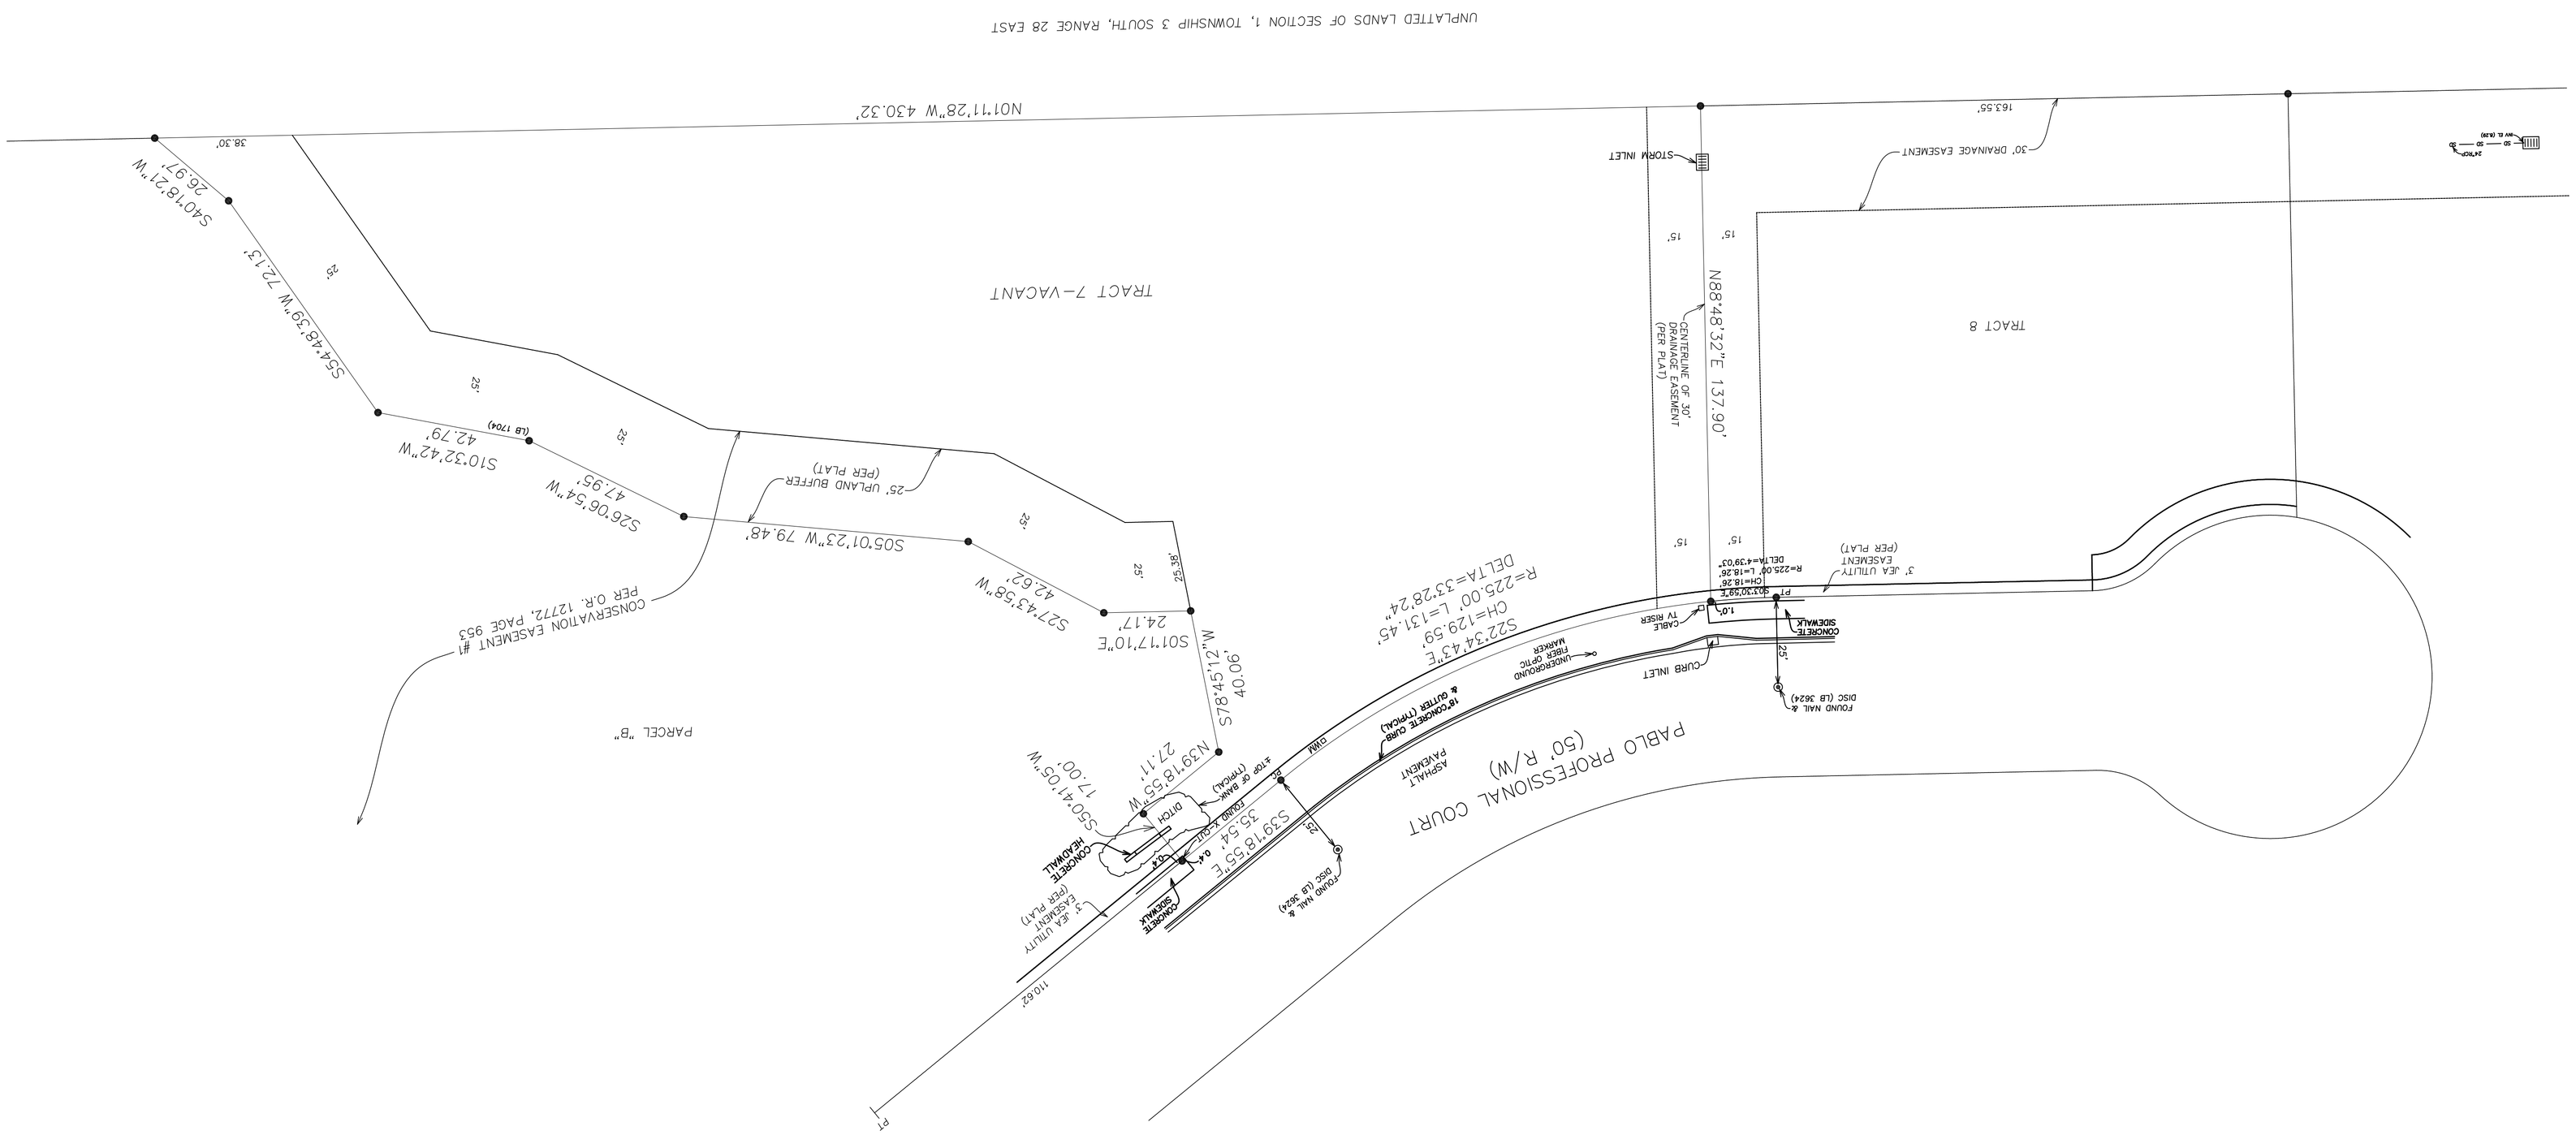

REVISION

DATE:

PROJECT:

DRAWN BY:

CHECKED BY:

stuebben
architecture+environmental

1478 RIVERPLACE BLVD. 204
JACKSONVILLE, FL 32207
904.228.9597
AAA026003542