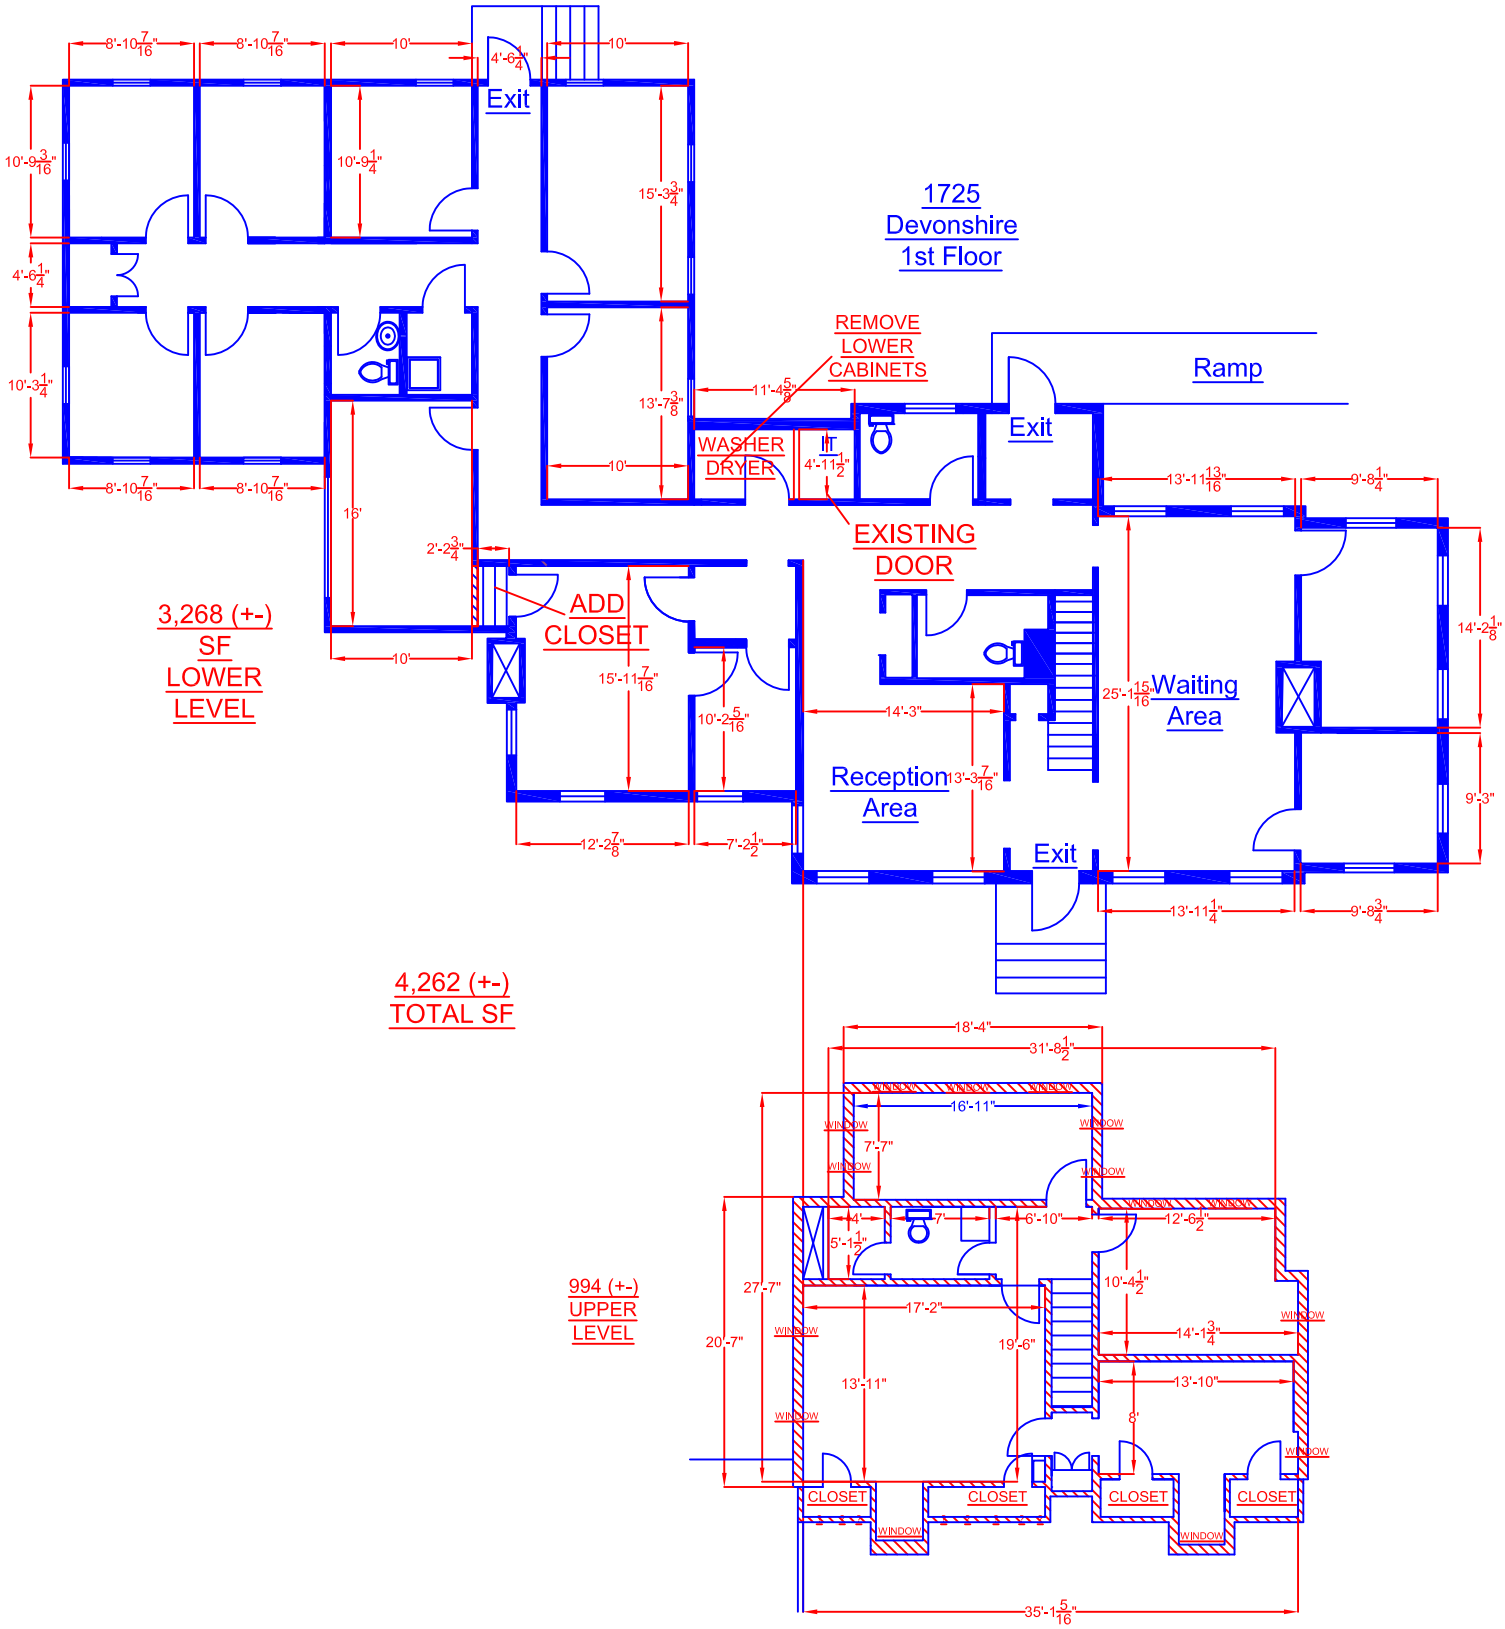
1725
Devonshire
1st Floor
Exit
Ramp
REMOVE
LOWER
CABINETS
WASHER
DRYER
IT
EXISTING
DOOR
ADD
CLOSET
3,268 (+-)
SF
LOWER
LEVEL
Waiting
Area
Reception
Area
4,262 (+-)
TOTAL SF
994 (+-)
UPPER
LEVEL
WINDOW
CLOSET