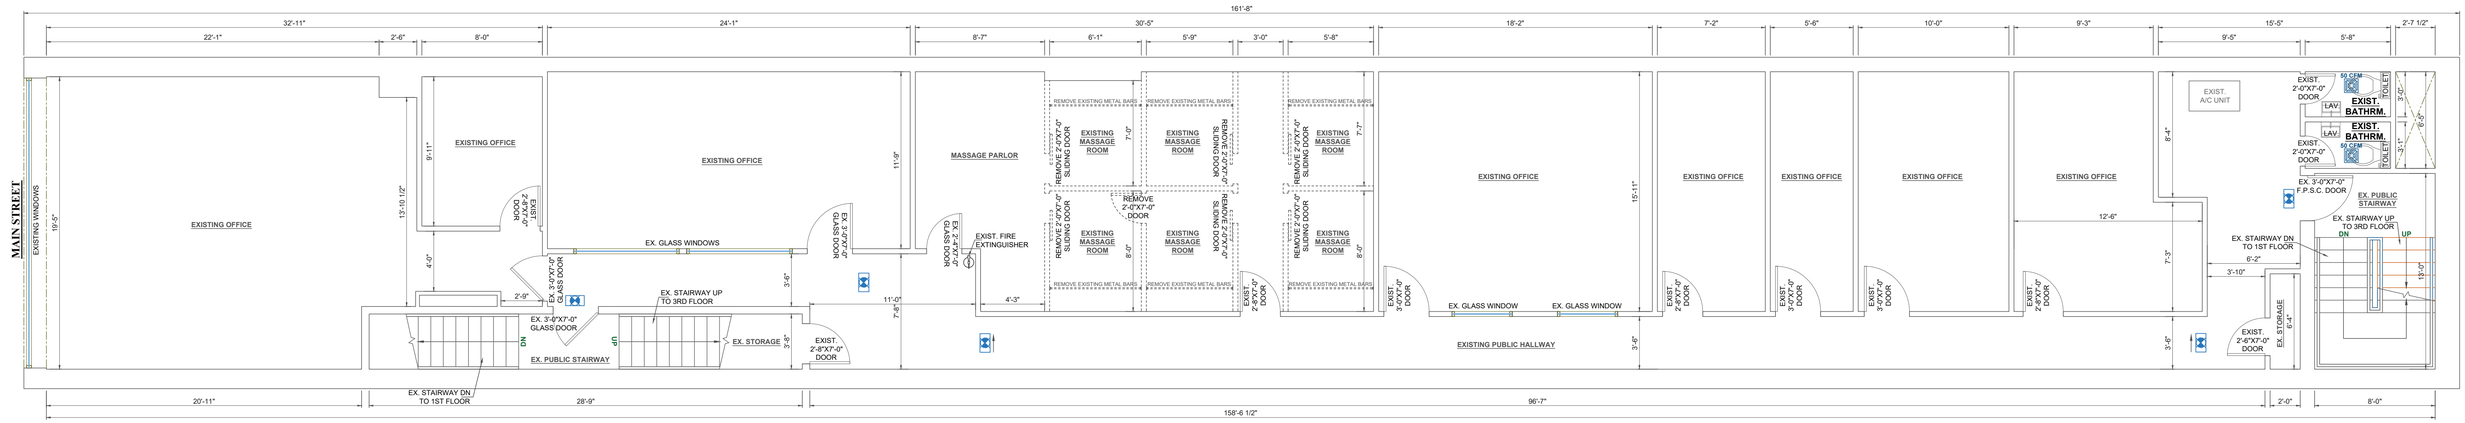

EXISTING SECOND FLOOR DEMOLITION PLAN
SCALE: 3/16" = 1'-0"

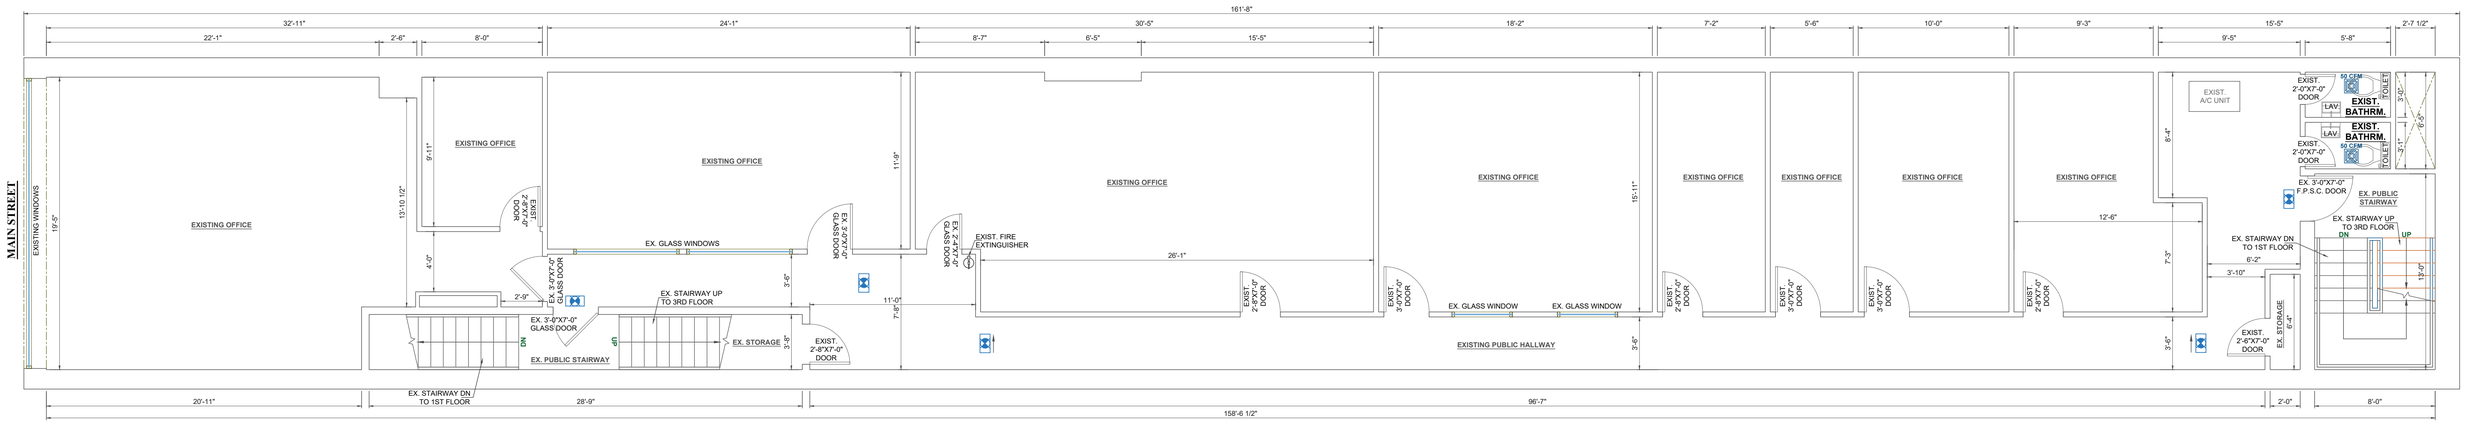

PROPOSED SECOND FLOOR PLAN
SCALE: 3/16" = 1'-0"