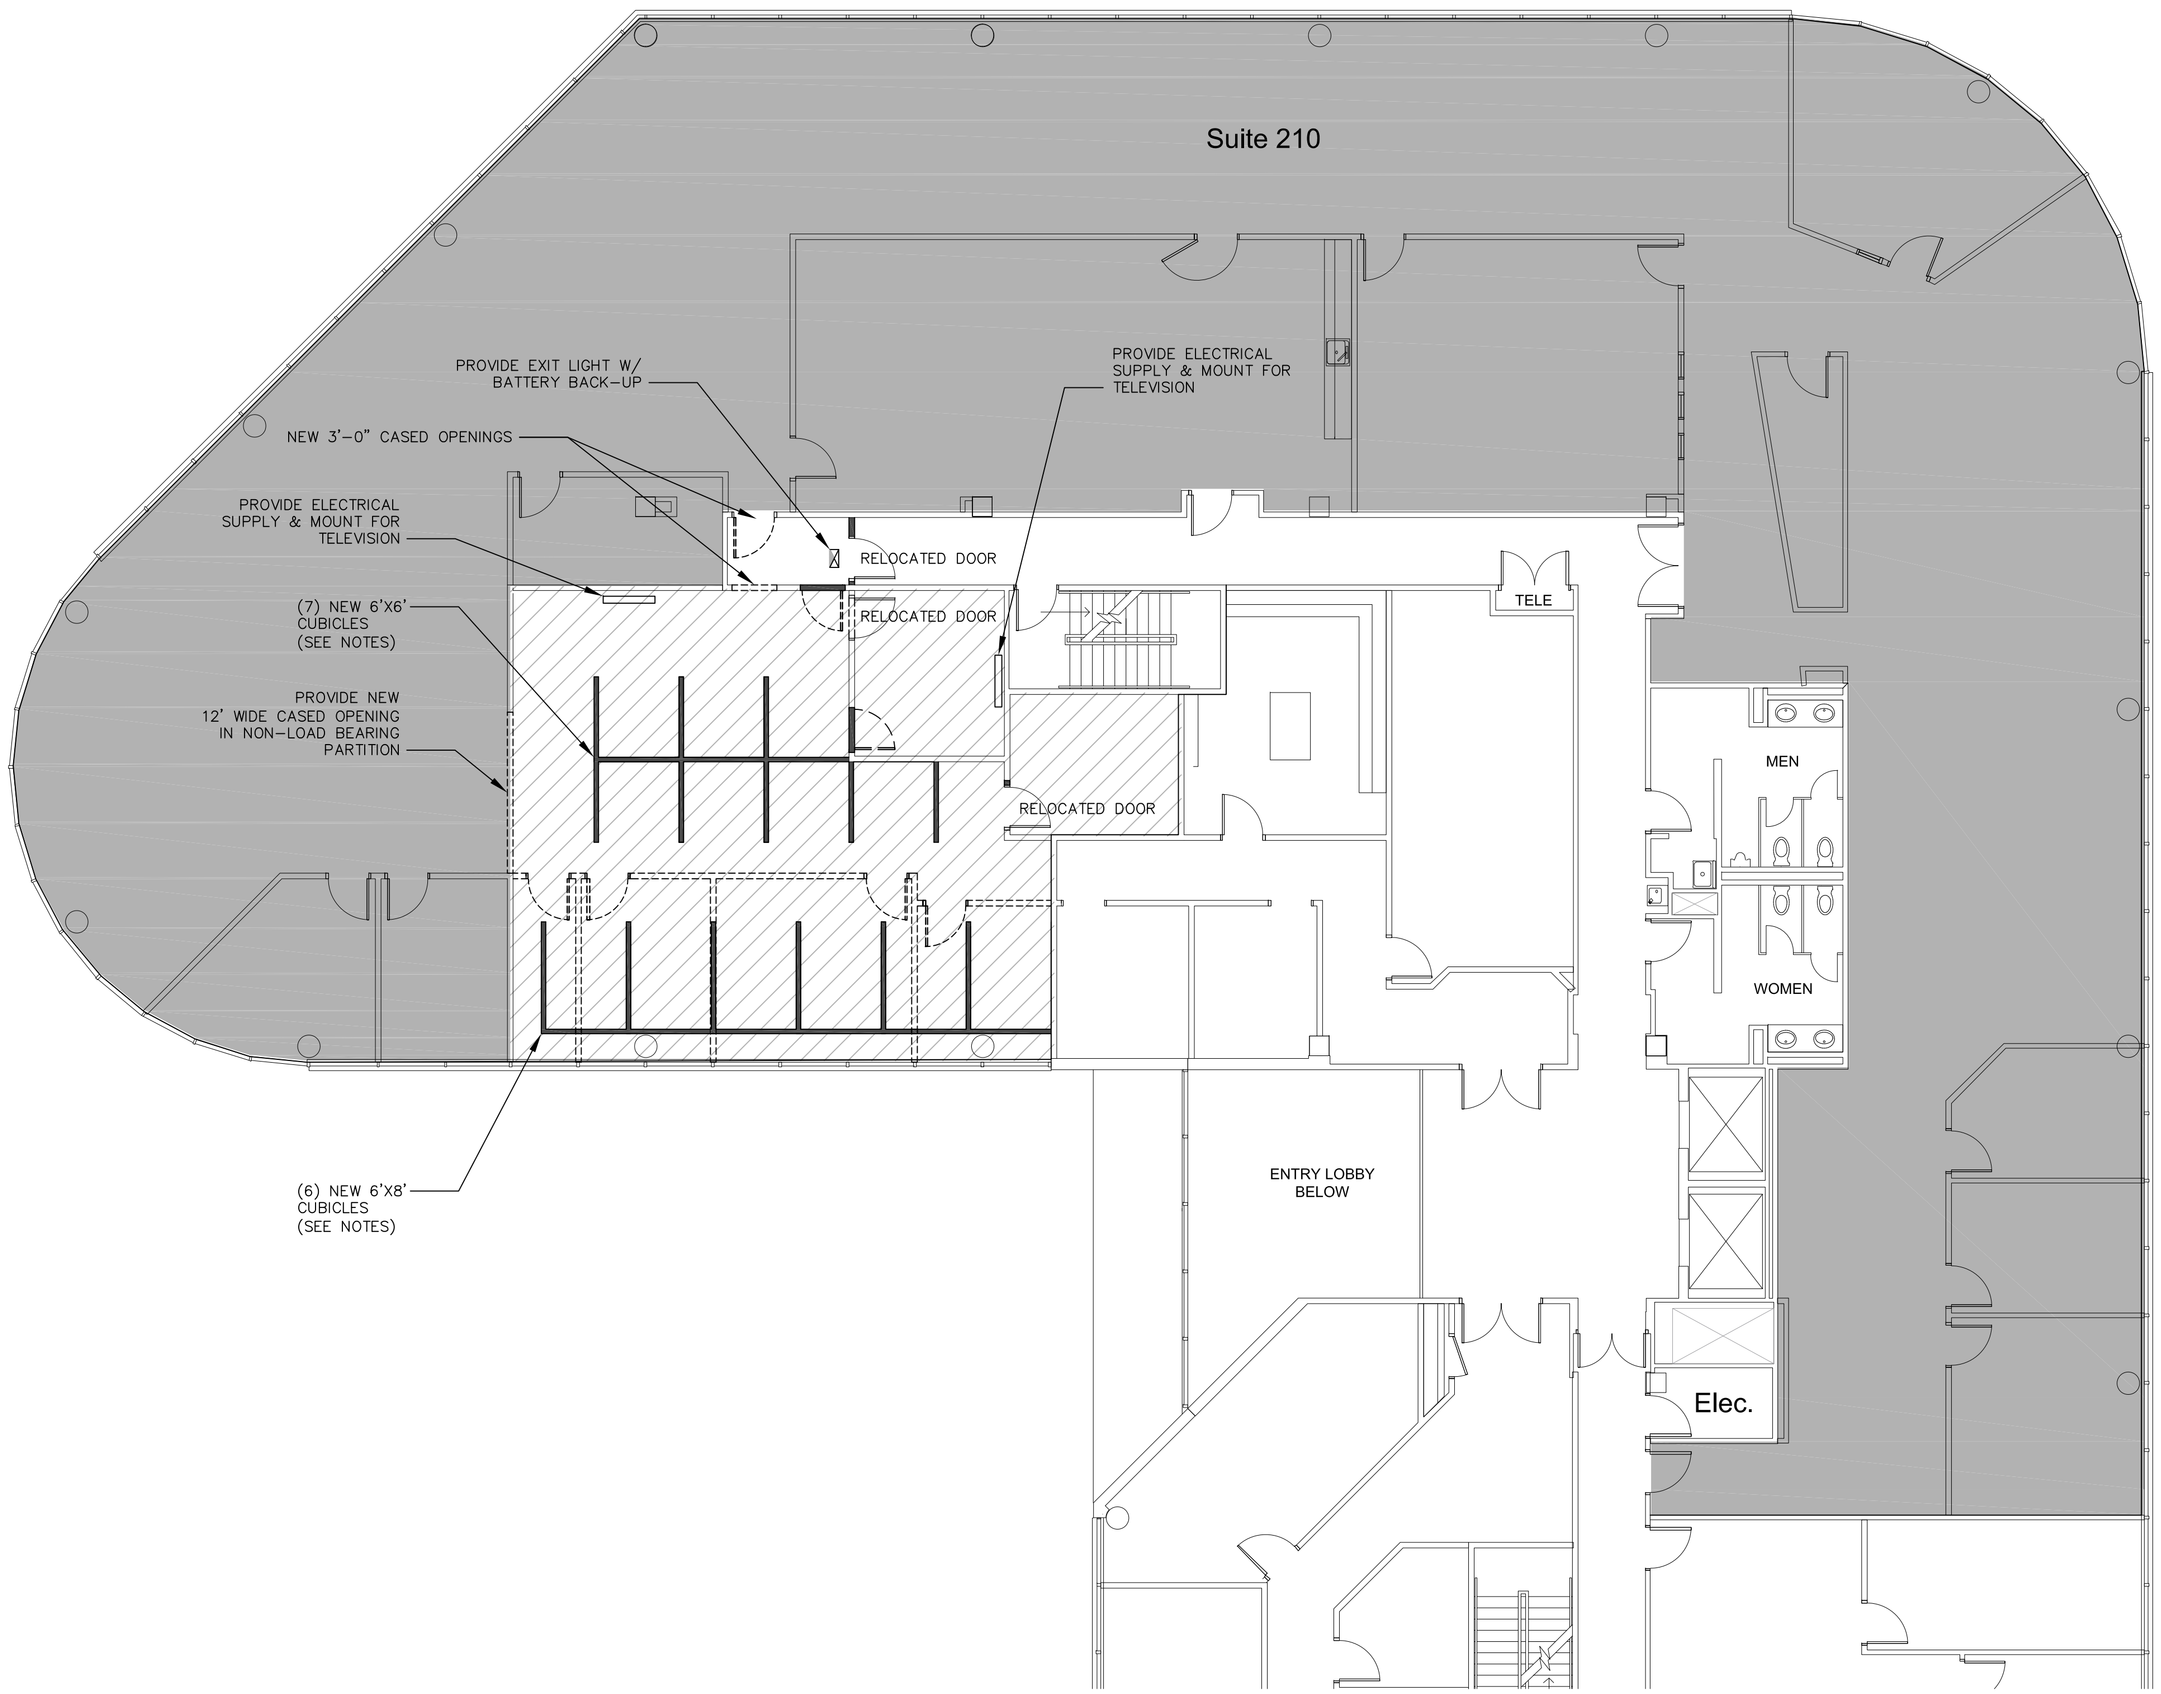

1 A1 MODIFICATION FLOOR PLAN

SCALE: 1/8"= 1'-0"

EXISTING TENANT SPACE

NEW ACQUISITION

PARTITION SCHEDULE:

EXISTING PARTITION

NEW PARTITION

CONSTRUCTION TO REMOVE

NOTES:

1. LANDLORD TO REPLACE EXISTING OVERHEAD LIGHT FIXTURES WITH PARABOLIC T8 TYPE FIXTURES.
2. LANDLORD TO PROVIDE JUNCTION BOXES FOR NEW CUBICLES.
3. TENANT TO PROVIDE CUBICLES, POWER POLES, AND HANDLES CONNECTING POWER POLES TO JUNCTION BOXES.

STATE OF GEORGIA
TIMOTHY L. RIDDLE
CERTIFICATE NUMBER RATIFIED
REGISTERED ARCHITECT

REVISIONS

#	DATE

MODIFICATIONS TO:

QIIGO SUITE

SECOND FLOOR ROSWELL SUMMIT BUILDING 200

1080 HOLCOMB BRIDGE ROAD ROSWELL, GA

RIDDLE ARCHITECTURE, P.C

AMERICAN INSTITUTE OF ARCHITECTS

1481 HODGES MILL ROAD
WATKINSVILLE, GA
30677
(404) 285-8646

TITLE: MODIFICATION FLOOR PLAN

JOB #: 1731

DATE: 11.27.17

SHEET #

A1