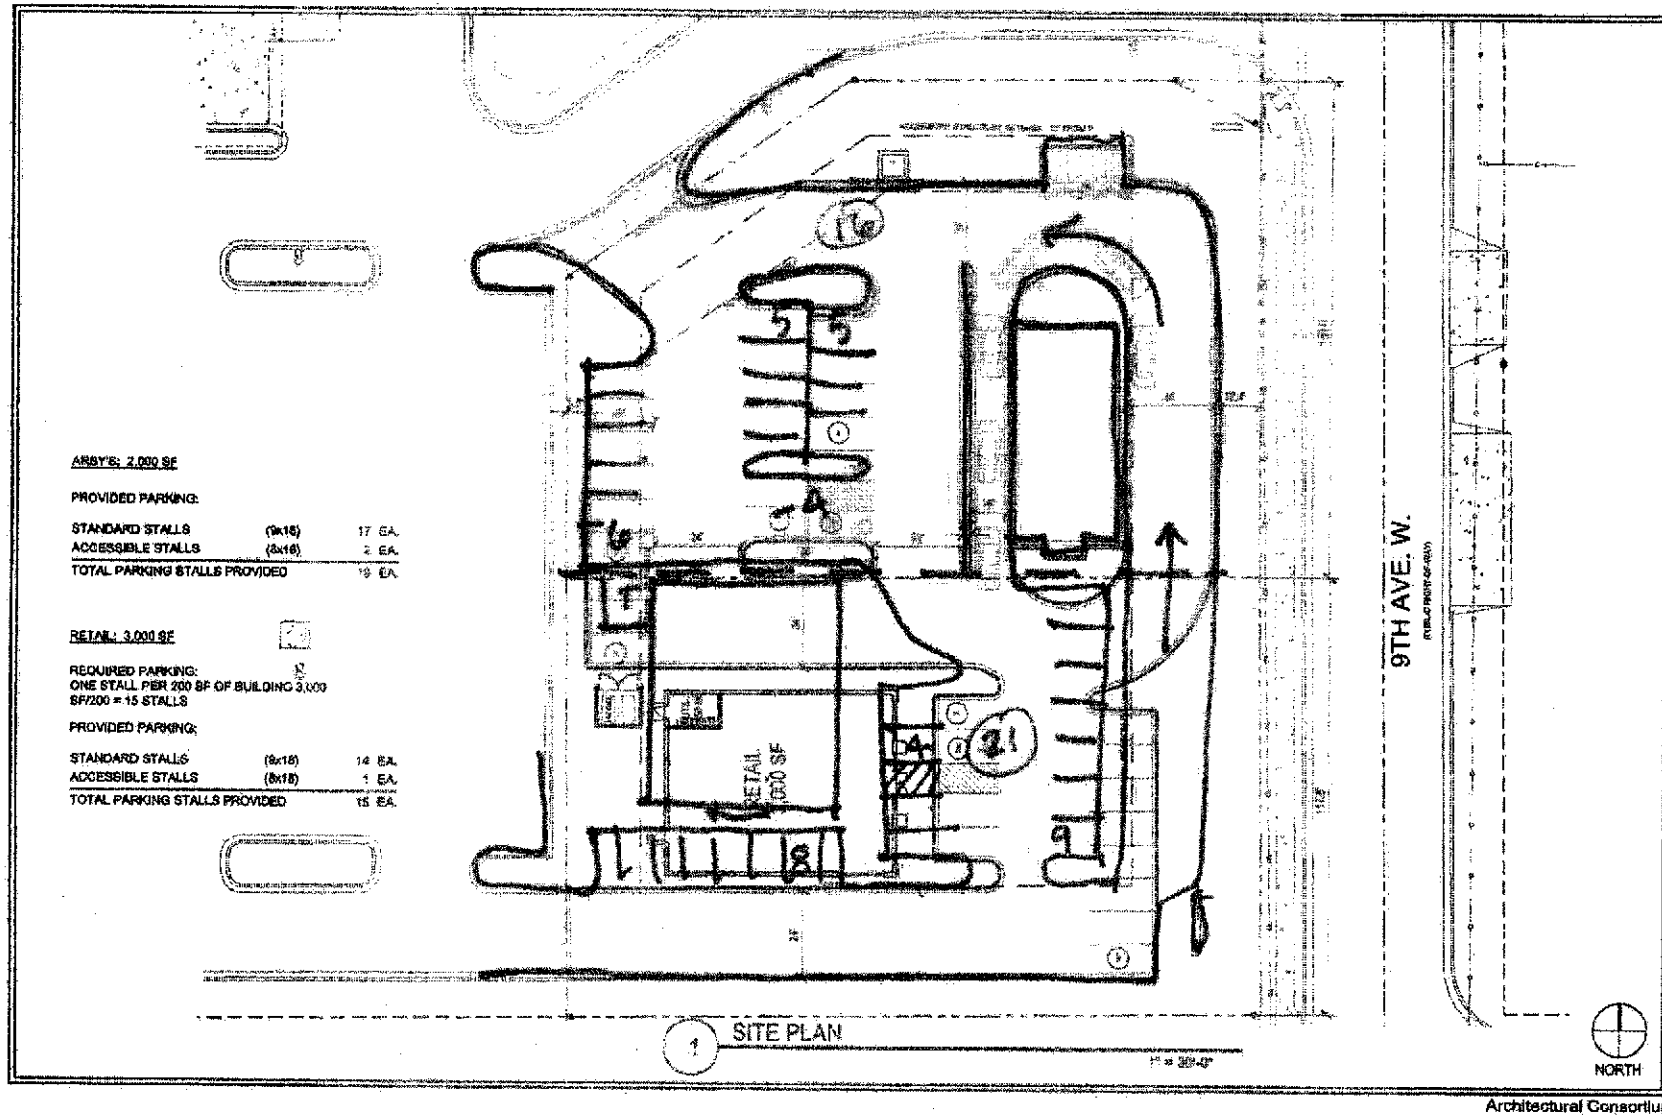

AREA'S: 2,000 SF

PROVIDED PARKING:

STANDARD STALLS	(9x18)	17 EA.
ACCESSIBLE STALLS	(8x18)	2 EA.
TOTAL PARKING STALLS PROVIDED		19 EA.

RETAIL: 3,000 SF

REQUIRED PARKING:
ONE STALL PER 200 SF OF BUILDING 3,000 SF/200 = 15 STALLS

PROVIDED PARKING:

STANDARD STALLS	(9x18)	14 EA.
ACCESSIBLE STALLS	(8x18)	1 EA.
TOTAL PARKING STALLS PROVIDED		15 EA.

1 SITE PLAN

1" = 30'-0"

ARCHITECTURAL CONSORTIUM L.L.C.
901 North 3rd Street, Suite 220
Minneapolis, MN 55401
612-436-1026
Fax 612-632-0060

HIBBING RETAIL
HIBBING, MN

SITE PLAN

A1-E

Architectural Consortium, L.L.C. 2009