EXIT SIGN W/ LIGHTS AND BATTERY BACK-UP POWER

EMERGENCY EXIT LIGHTS WITH BATTERY BACK-UP POWER EXTERIOR RATED

WALL MOUNTED FIRE EXTINGUISHER

LAY-IN LED LIGHT FIXTURE

LED HIGH BAY LIGHT FIXTURE

LEGEND

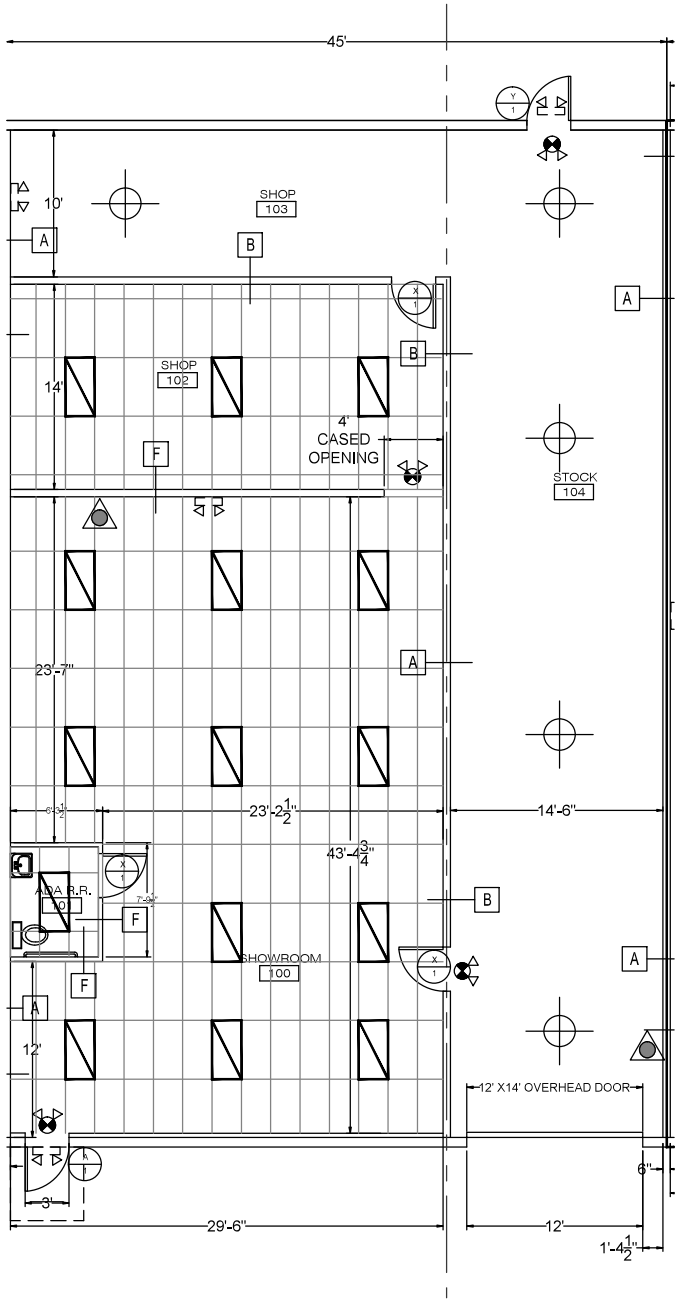

Maloney Services

Drawings Prepared By:
Maloney Services
832.257.4619
maloneyservices@yahoo.com

PROJECT TITLE

"BIKING ROOTS"

BICYCLE SALES, SERVICE, AND RENTALS

RHODES MEADOW BUSINESS PARK

21631 RHODES ROAD
BUILDING "A"
SUITE "101"
SPRING, TX. 77388

1	10-20-2021	PERMIT DOCUMENTS

PROJECT NO: 10182021

DRAWN BY: MJM

CHECKED BY: JP

MALONEY SERVICES L.L.C. 2021. THIS OFFICE ASSUMES NO LIABILITY FOR ERRORS OR OMISSIONS ON THESE PLANS. ALL INFORMATION MUST BE CONFIRMED PRIOR TO COMMENCEMENT OF CONSTRUCTION. IT IS THE OWNERS AND BUILDERS RESPONSIBILITY FOR FOLLOWING MATERIAL AND MANUFACTURERS INSTRUCTIONS, AND USING RECOGNIZED STANDARDS FOR EACH TRADE, AS WELL AS COMPLIANCE IN FULL WITH ALL GOVERNING CODE REQUIREMENTS FOR THE GEOGRAPHIC AREA IN WHICH THIS PROJECT IS TO BE CONSTRUCTED.

SHEET TITLE

FLOOR PLAN

SHEET NUMBER

A1.05

FLOOR PLAN

SCALE: 1/4"=1'-0"

1